





360 Metal Roofing Supply

PBR Panel Over Open Framing Installation Manual

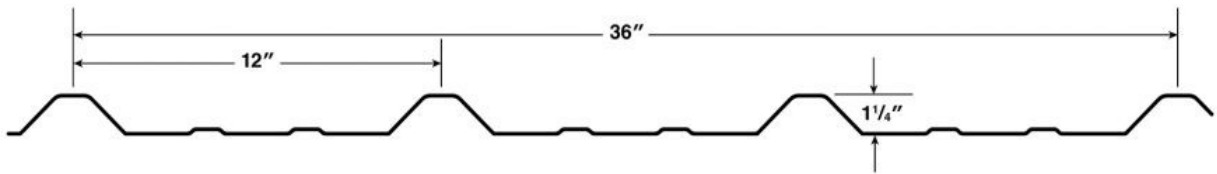

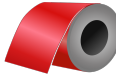

360 Metal Roofing Supply

Table of Contents

PBR Roof Panel Details over Open Framing

	<u>Detail Number</u>
Eave Detail.....	1.0
Box Gutter Eave Detail.....	2.0
Sculptured Gutter Eave Detail.....	3.0
Box Gable Detail.....	4.0
Sculptured Gable Detail.....	5.0
Valley Detail.....	6.0
Universal Ridge Detail.....	7.0
Formed Ridge Detail.....	8.0
Flat Hip Detail.....	9.0
Head Wall Detail.....	10.0
Side Wall Detail.....	11.0
Peak Detail (High Eave).....	12.0
Panel Lap Detail.....	13.0

PBR Wall Panel Details over Open Framing

Base Trim Detail.....	14.0
Rat guard Detail.....	15.0
Sill Detail.....	16.0
Jamb Detail.....	17.0
Inside Corner Detail.....	18.0
Outside Corner Detail.....	19.0

Individual Trim Drawings by Trim Description (These sheets can be used to order the particular trim indicated on the page, to include, quantity, Color, and Metal Gauge. There is also a blank page to use in the event a trim has to be custom made.)

PBR Roof Panel Trims

PBR Short Eave

PBR Long Eave

PBR Box Gutter

PBR Sculptured Gutter

PBR Gutter Hanger

PBR Box Gable

PBR Sculptured Gable

PBR Valley

PBR Universal Ridge

PBR Formed Ridge

PBR Flat Hip

PBR Head Wall

PBR Side Wall

PBR Peak (High Eave)

PBR Wall Panel Trims

PBR Base

PBR Rat Guard

PBR Sill

PBR Jamb

PBR Inside Corner

PBR Outside Corner


PBR Custom Trim Sheet (for use if custom trim is required)

Custom Trim Sheet

The logo features a red roll of metal roofing material with a grey circular end, positioned to the left of the text "360".

360 Metal Roofing Supply

PBR Roof Panels Over Open Framing Details

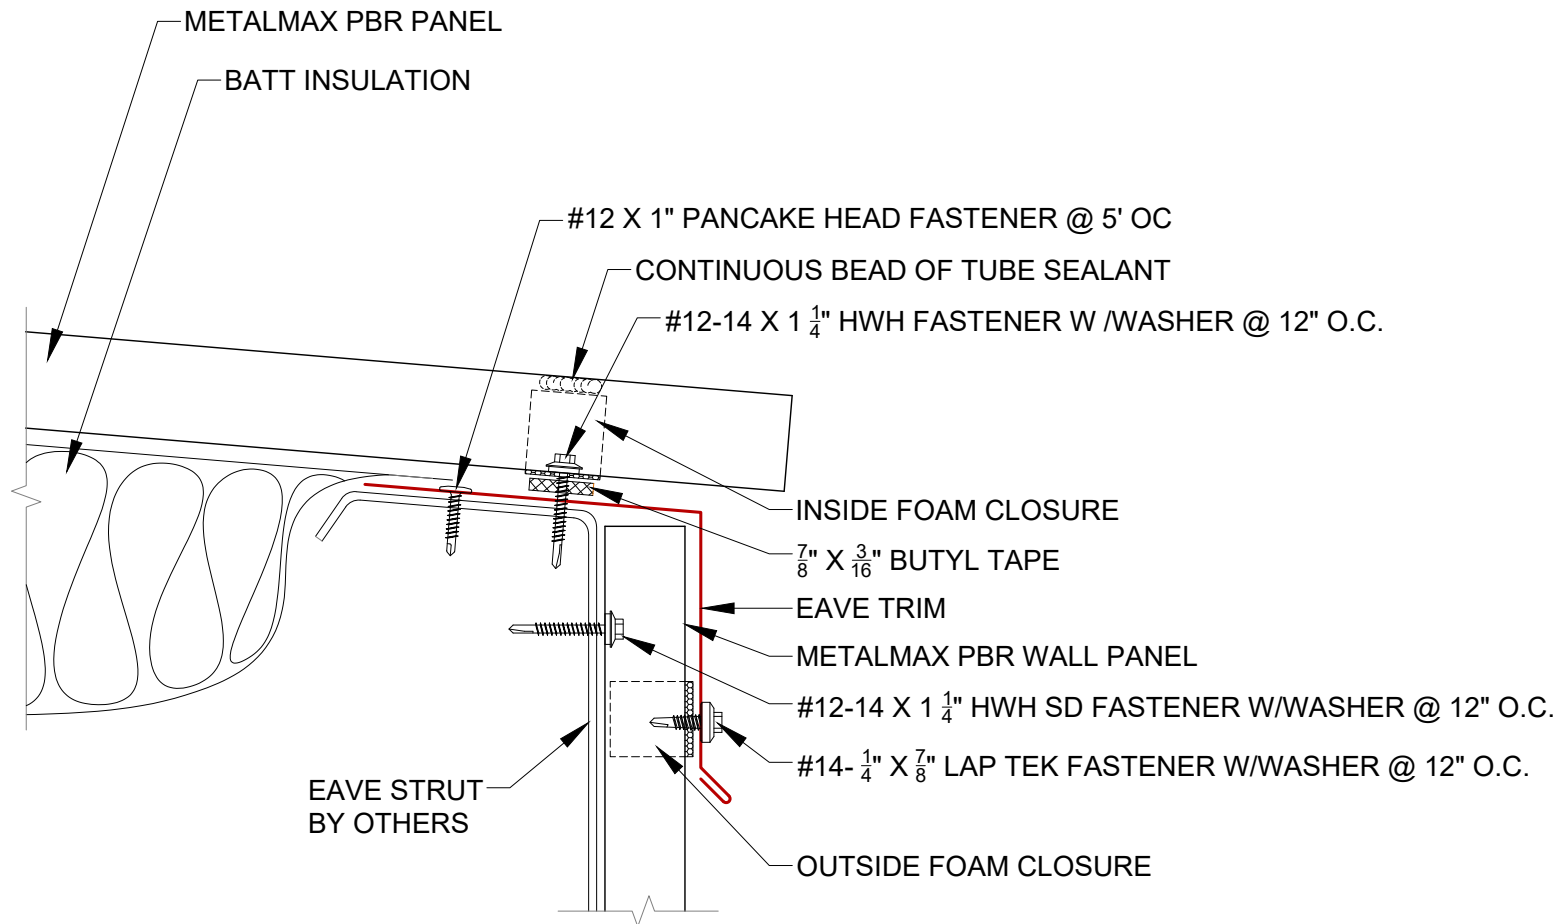

NTS = NOT TO SCALE



Description:

PBR EAVE DETAIL W/PBR WALL PANEL

Substrate:


OPEN FRAMING

Detail No.:

360 Metal Roofing Supply
7019 Burleson Rd. #3
Austin, TX 78744

(512) 351-9245

www.360MetalRoofingSupply.com

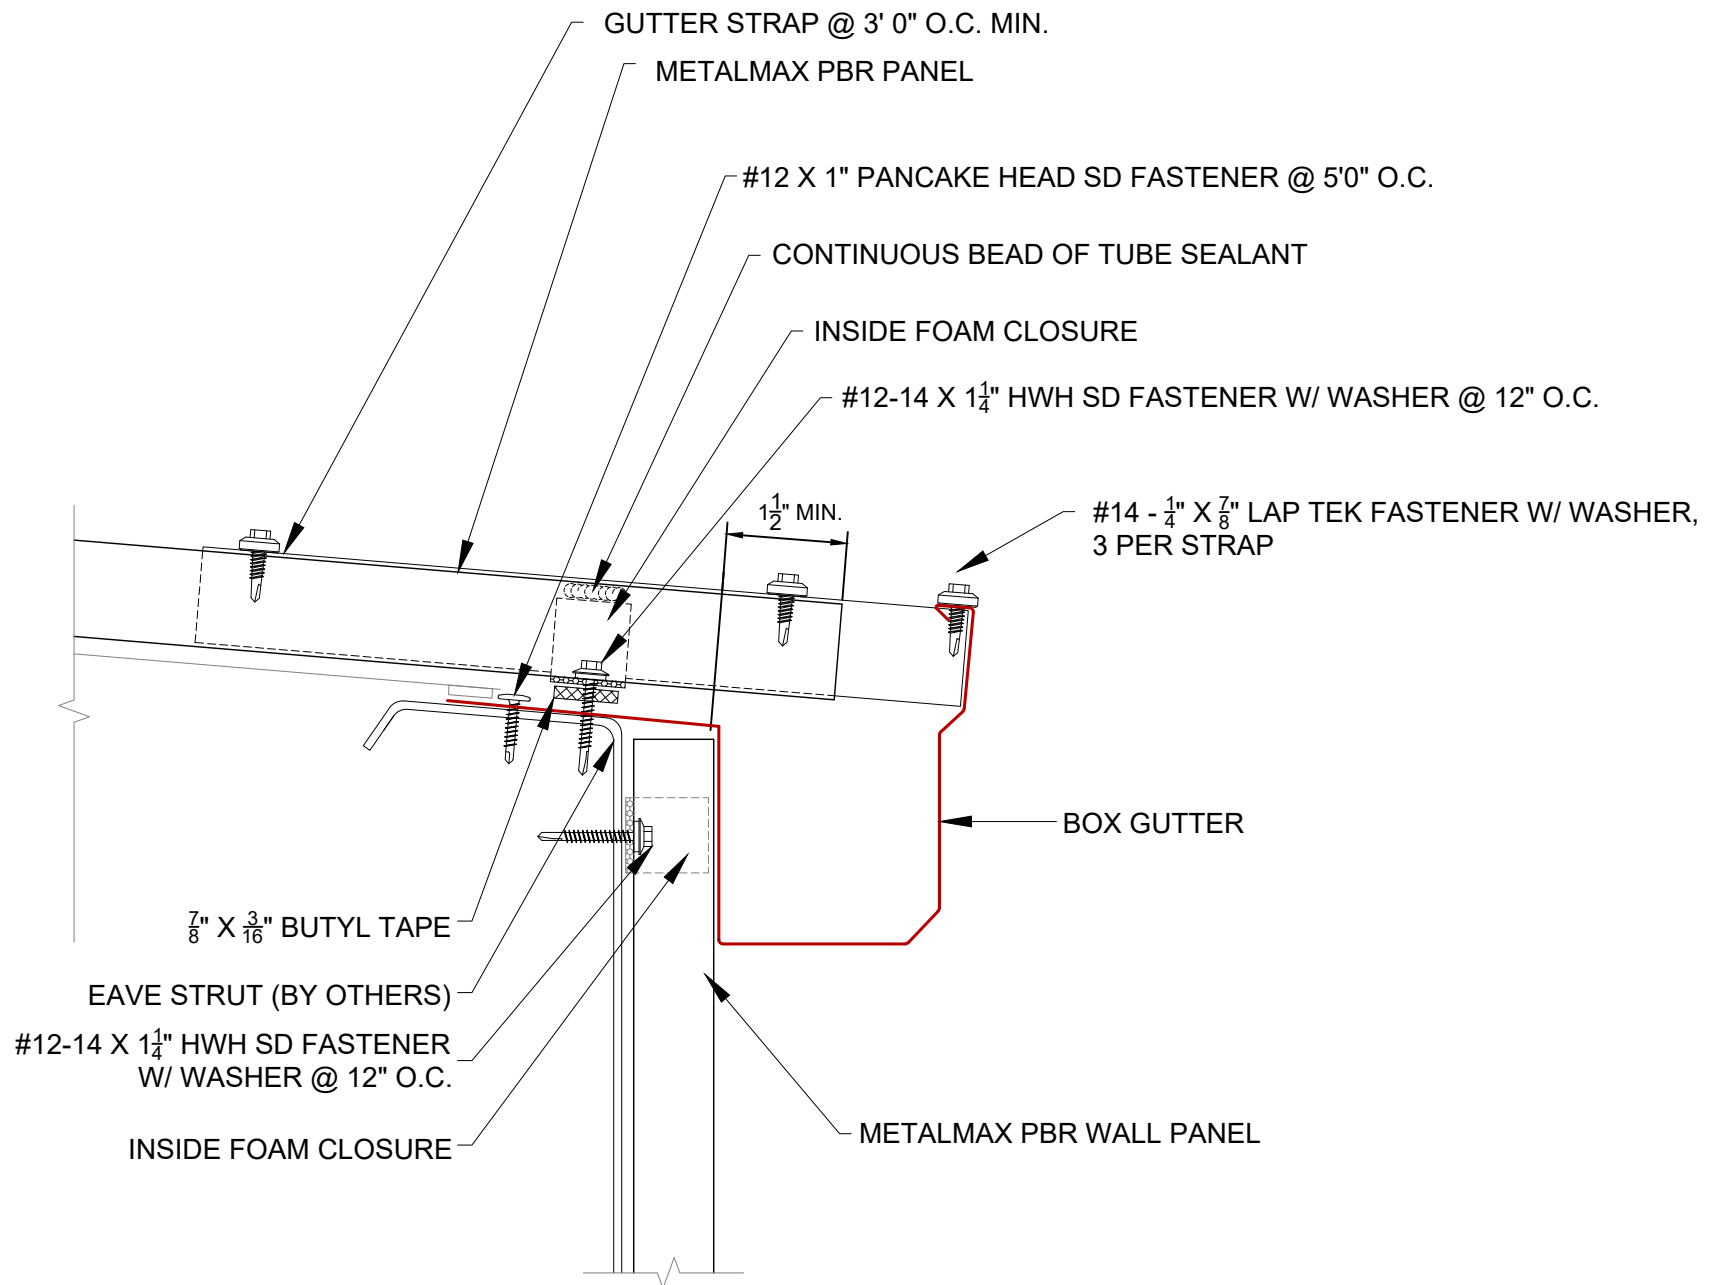

NTS = NOT TO SCALE



Description:

PBR BOX GUTTER EAVE DETAIL

Substrate:


OPEN FRAMING

Detail No.:

360 Metal Roofing Supply
7019 Burleson Rd. #3
Austin, TX 78744

(512) 351-9245

www.360MetalRoofingSupply.com

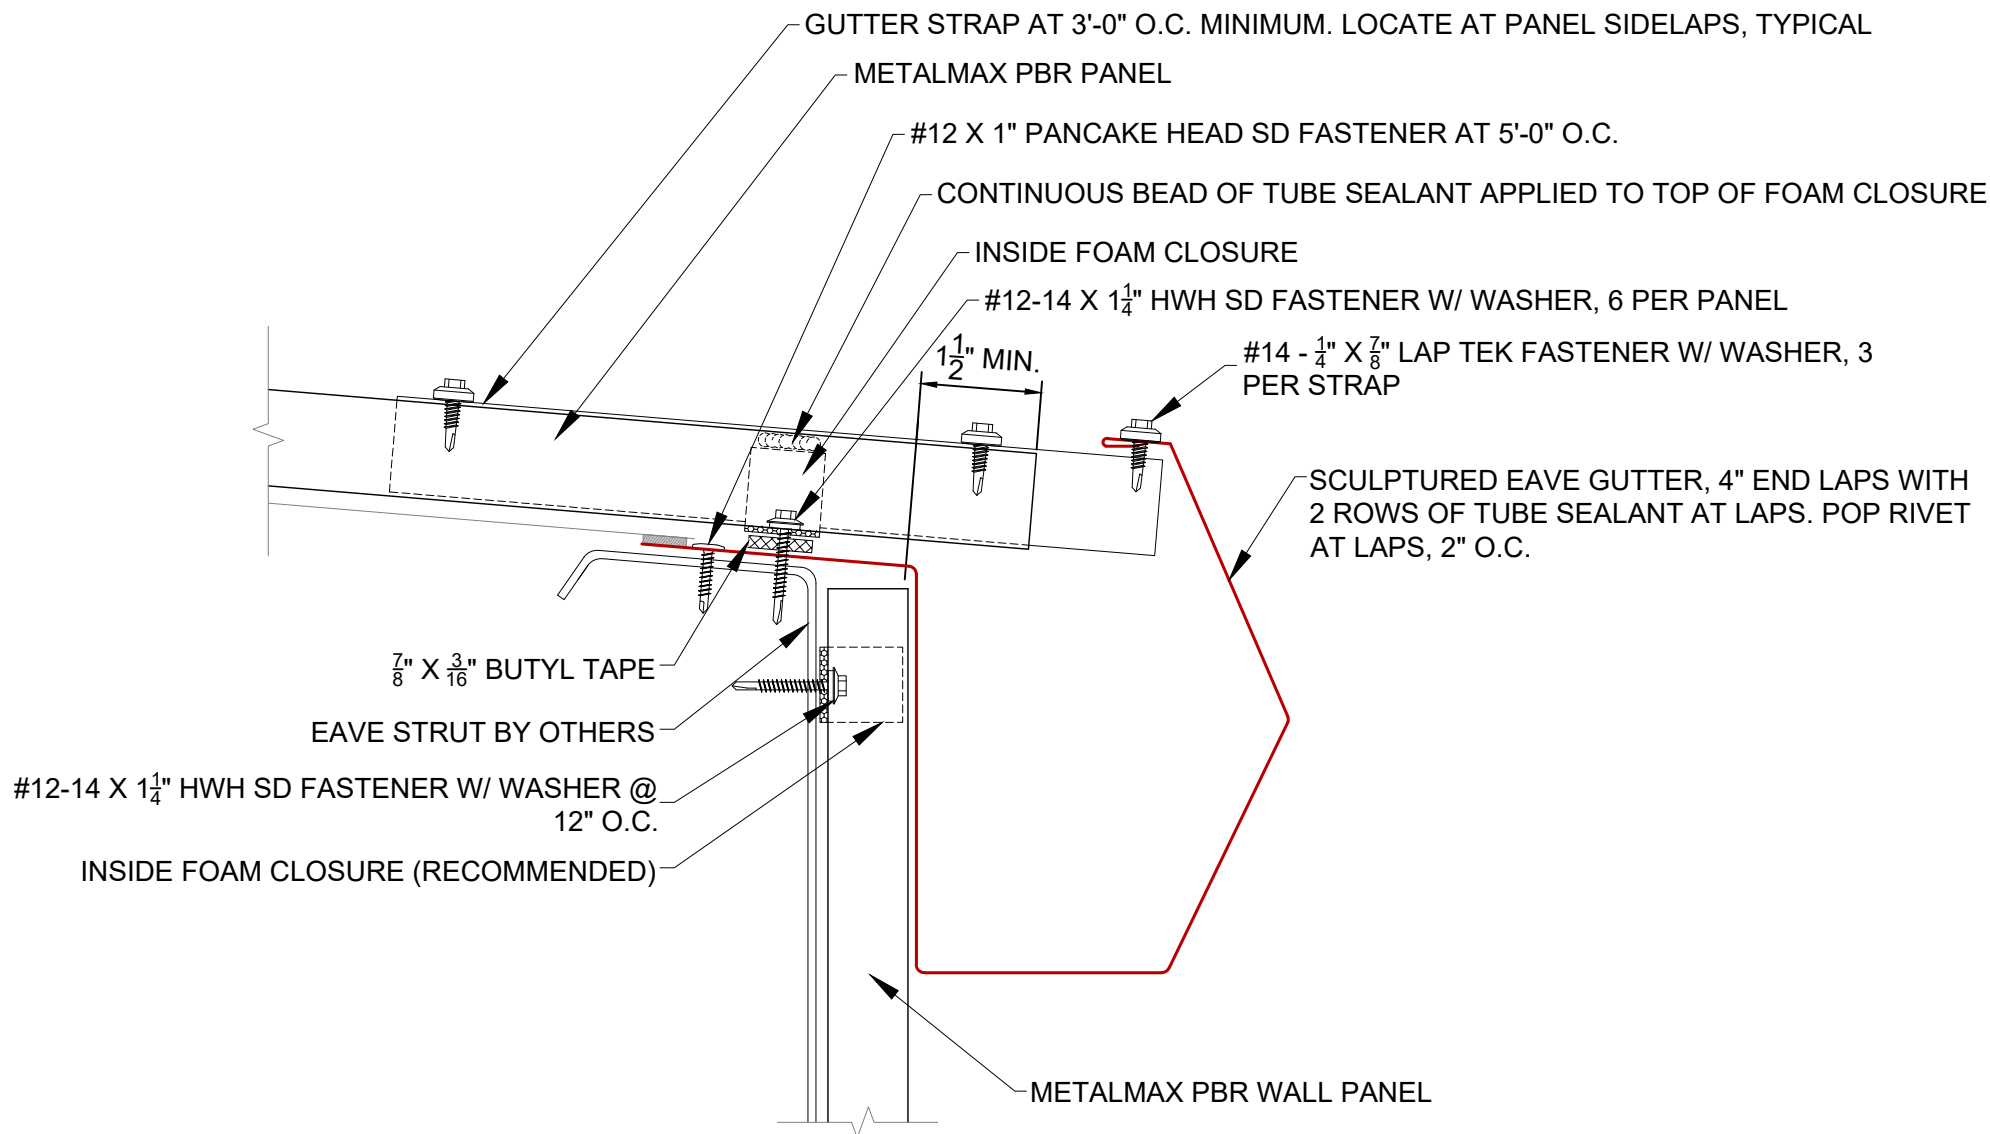

NTS = NOT TO SCALE



Description:


PBR SCULPTURED GUTTER EAVE DETAIL

Substrate:

OPEN FRAMING

Detail No.:

360 Metal Roofing Supply
7019 Burleson Rd. #3
Austin, TX 78744
(512) 351-9245
www.360MetalRoofingSupply.com

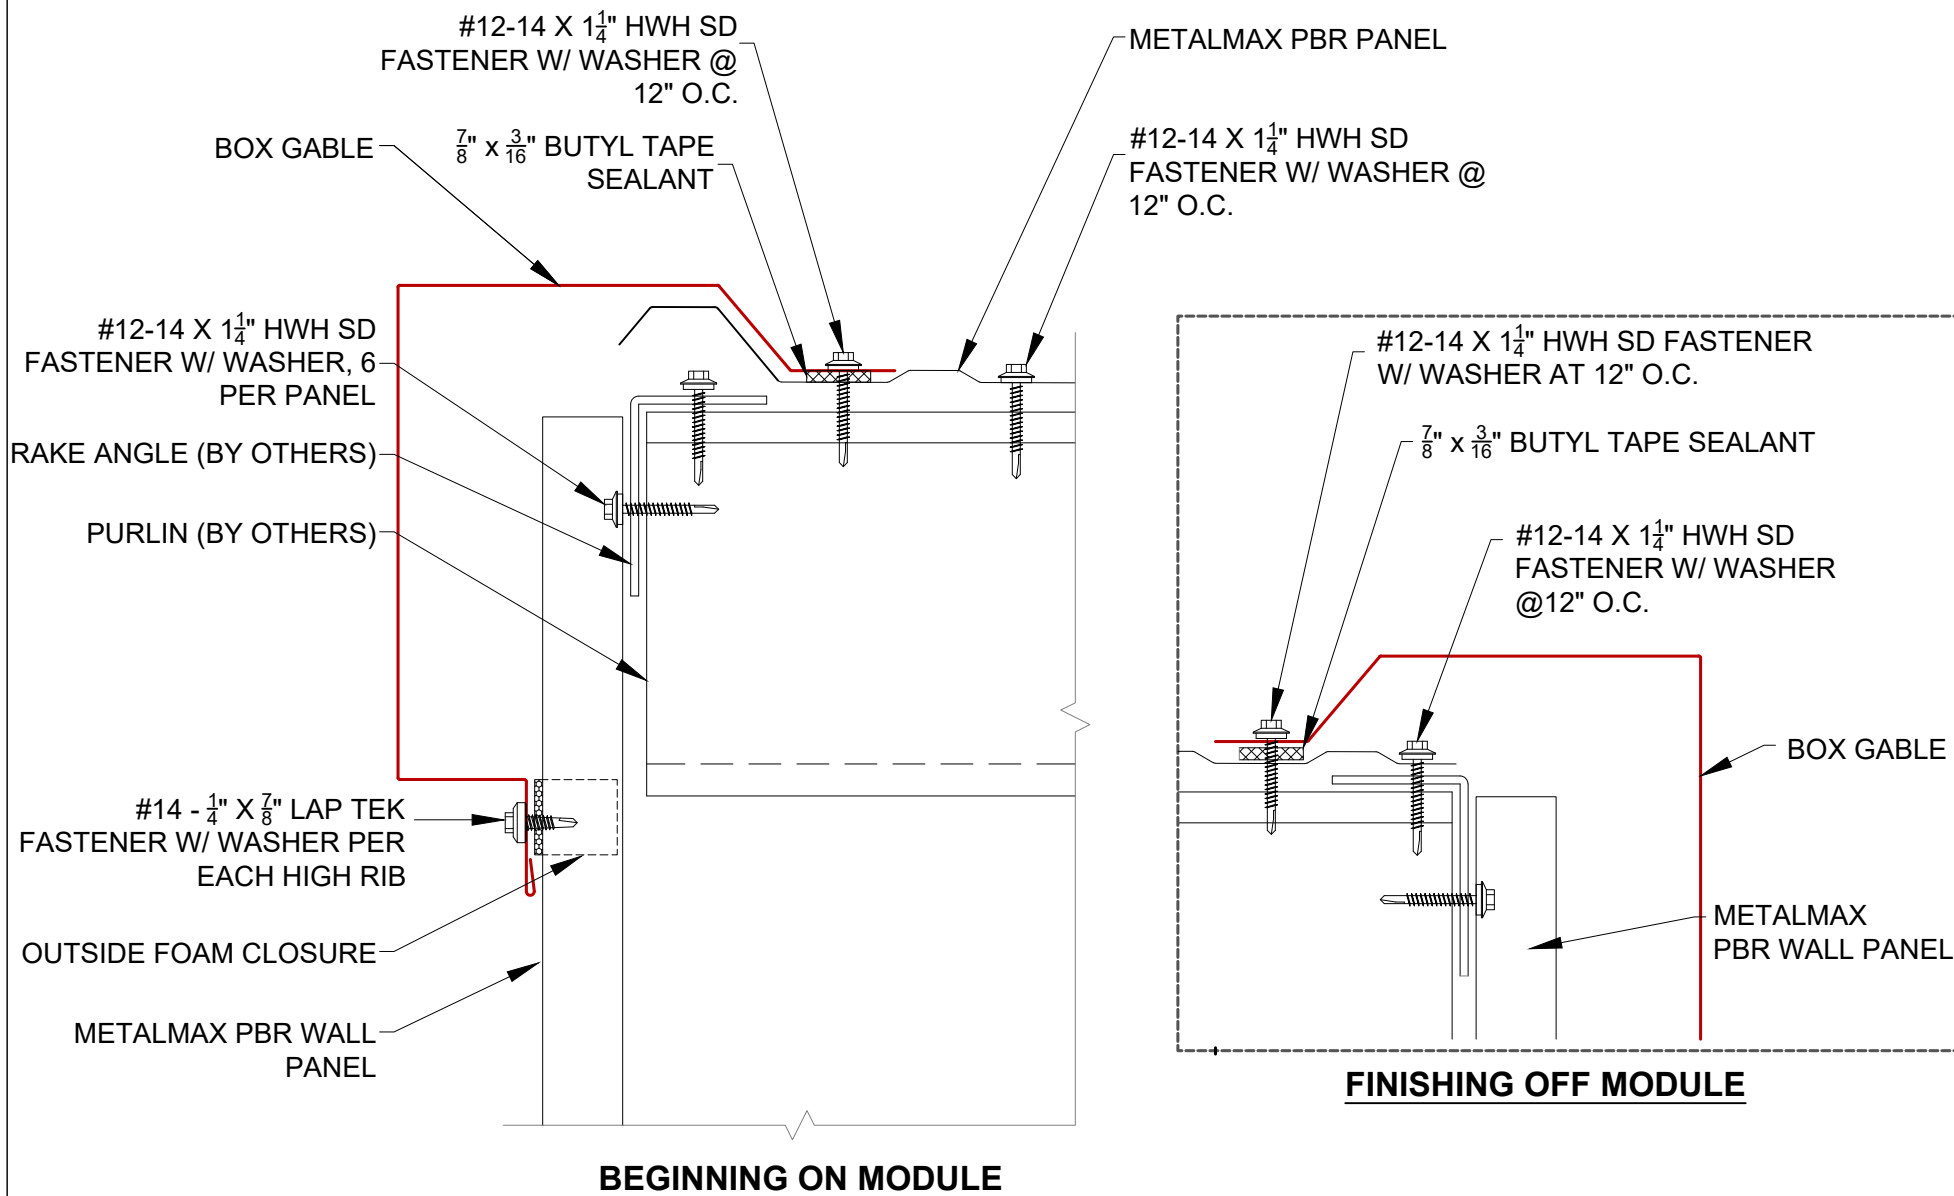

NTS = NOT TO SCALE



Description:


PBR BOX GABLE DETAIL

Substrate:

OPEN FRAMING

Detail No.:

360 Metal Roofing Supply
7019 Burleson Rd. #3
Austin, TX 78744
(512) 351-9245
www.360MetalRoofingSupply.com

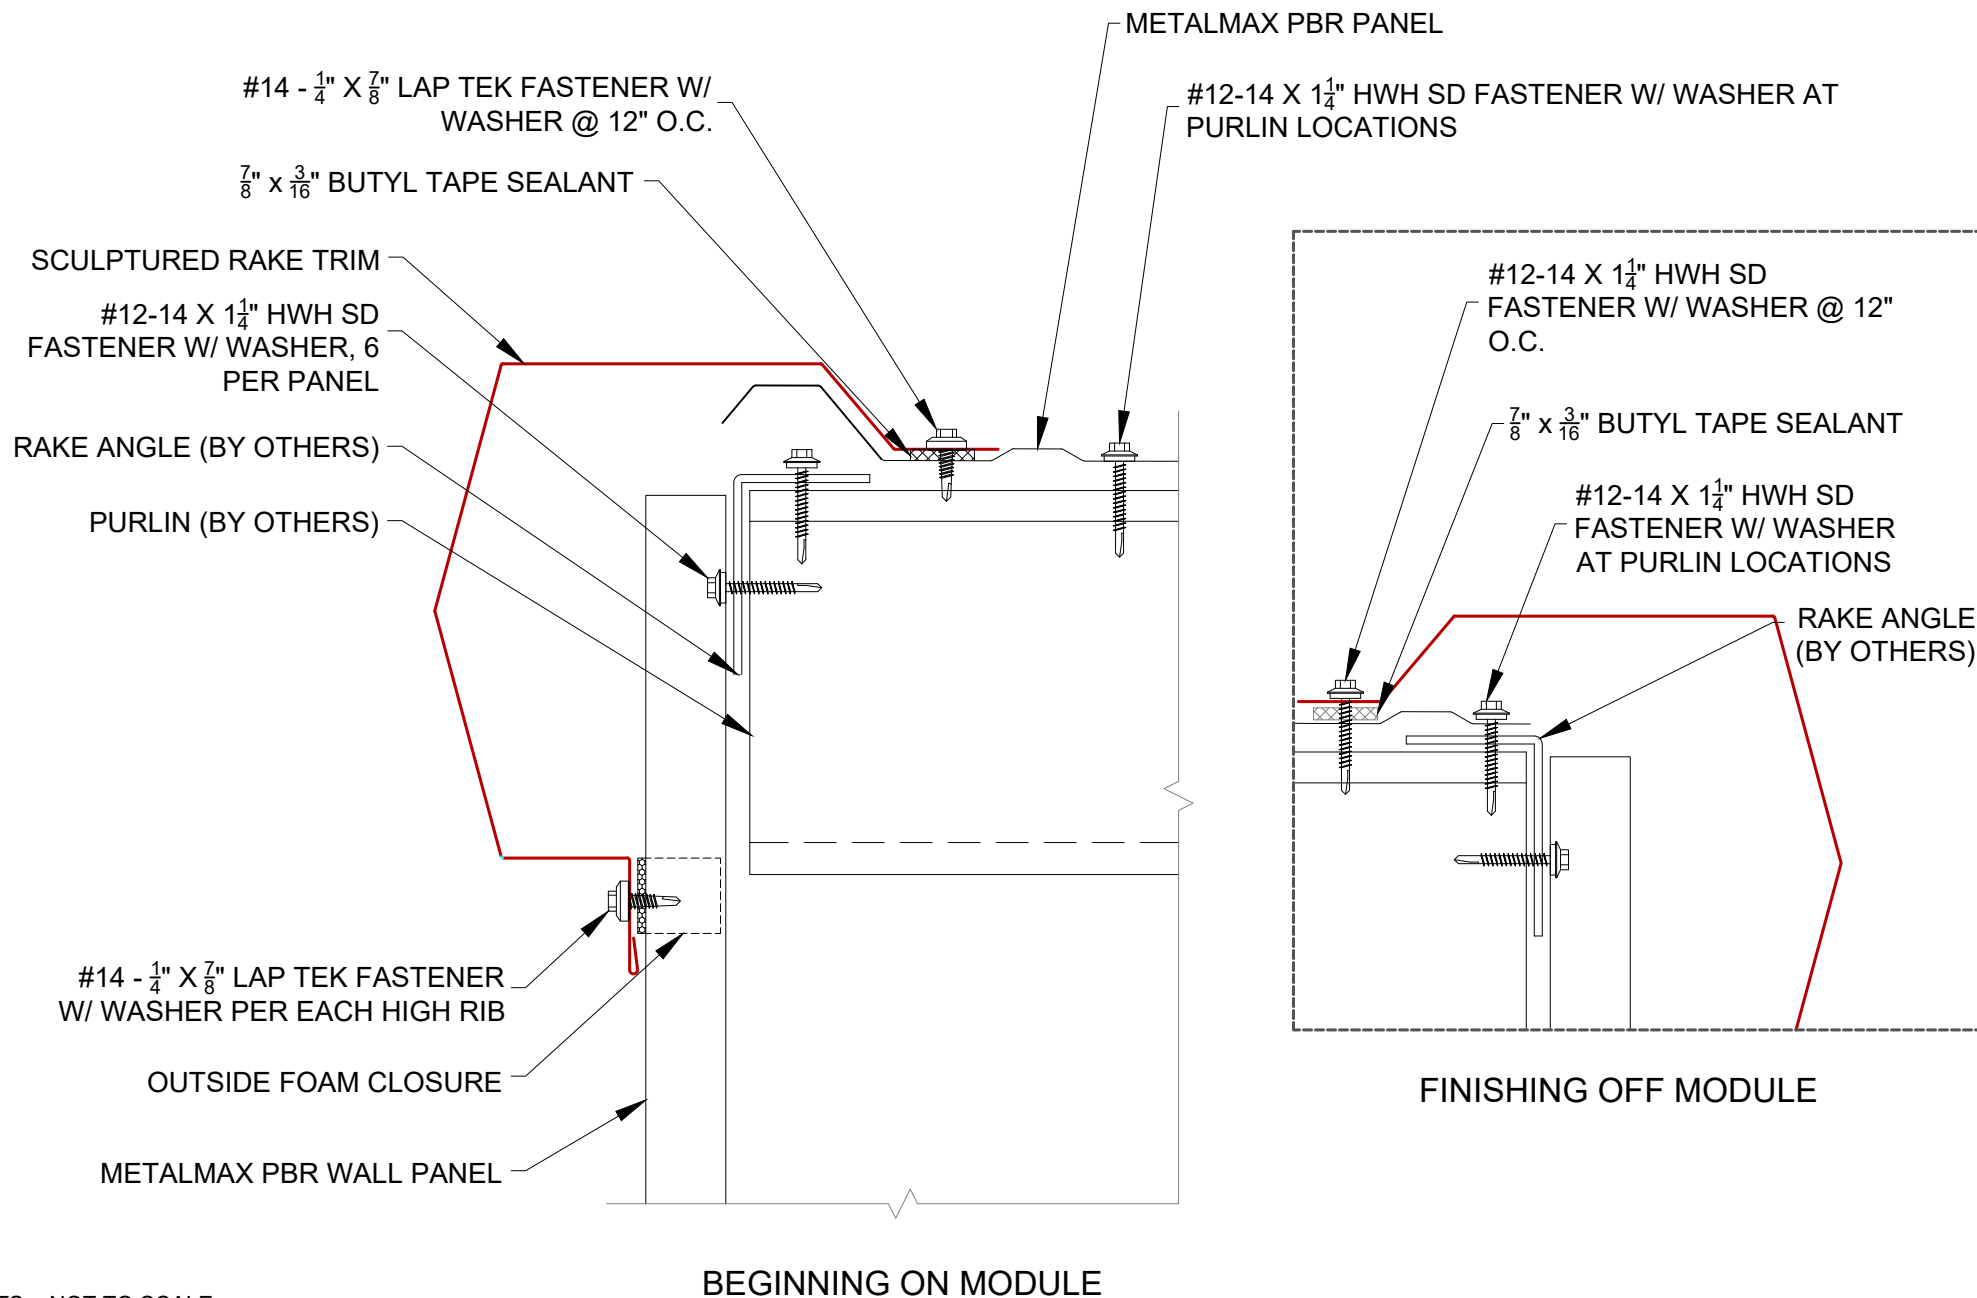

NTS = NOT TO SCALE



Description:


PBR SCULPTURED GABLE DETAIL

Substrate:

OPEN FRAMING

Detail No.:

360 Metal Roofing Supply
7019 Burleson Rd. #3
Austin, TX 78744
(512) 351-9245
www.360MetalRoofingSupply.com

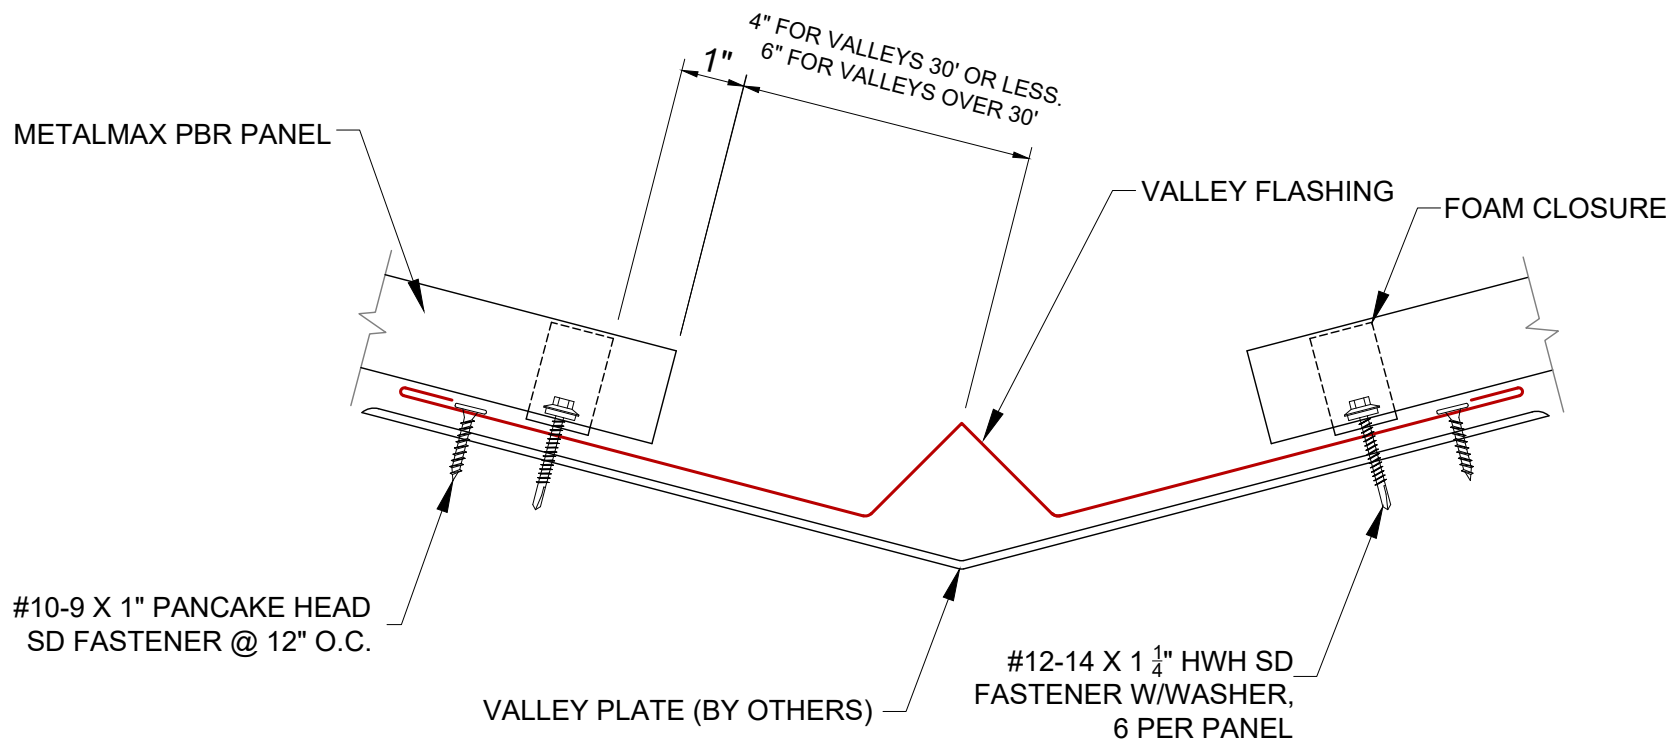

NTS = NOT TO SCALE



Description:


PBR VALLEY DETAIL

Substrate:

OPEN FRAMING

Detail No.:

360 Metal Roofing Supply
 7019 Burleson Rd. #3
 Austin, TX 78744
 (512) 351-9245
www.360MetalRoofingSupply.com

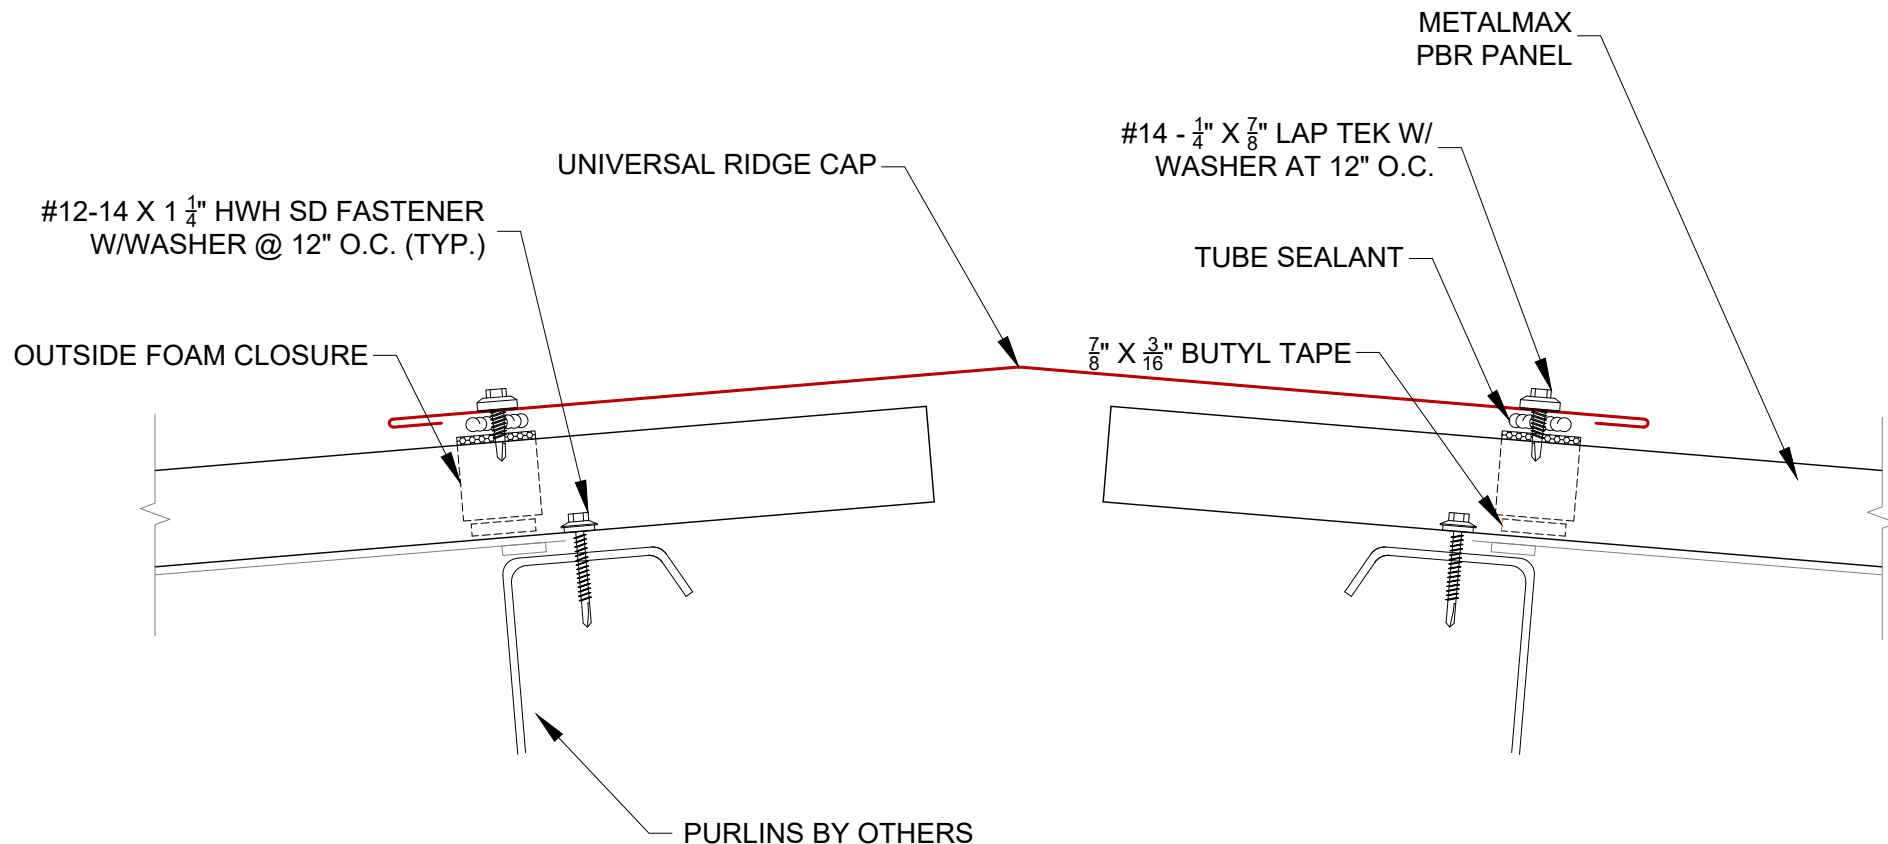

NTS = NOT TO SCALE



Description:

PBR UNIVERSAL RIDGE DETAIL

Substrate:

OPEN FRAMING

Detail No.:


360 Metal Roofing Supply

7019 Burleson Rd. #3

Austin, TX 78744

(512) 351-9245

www.360MetalRoofingSupply.com

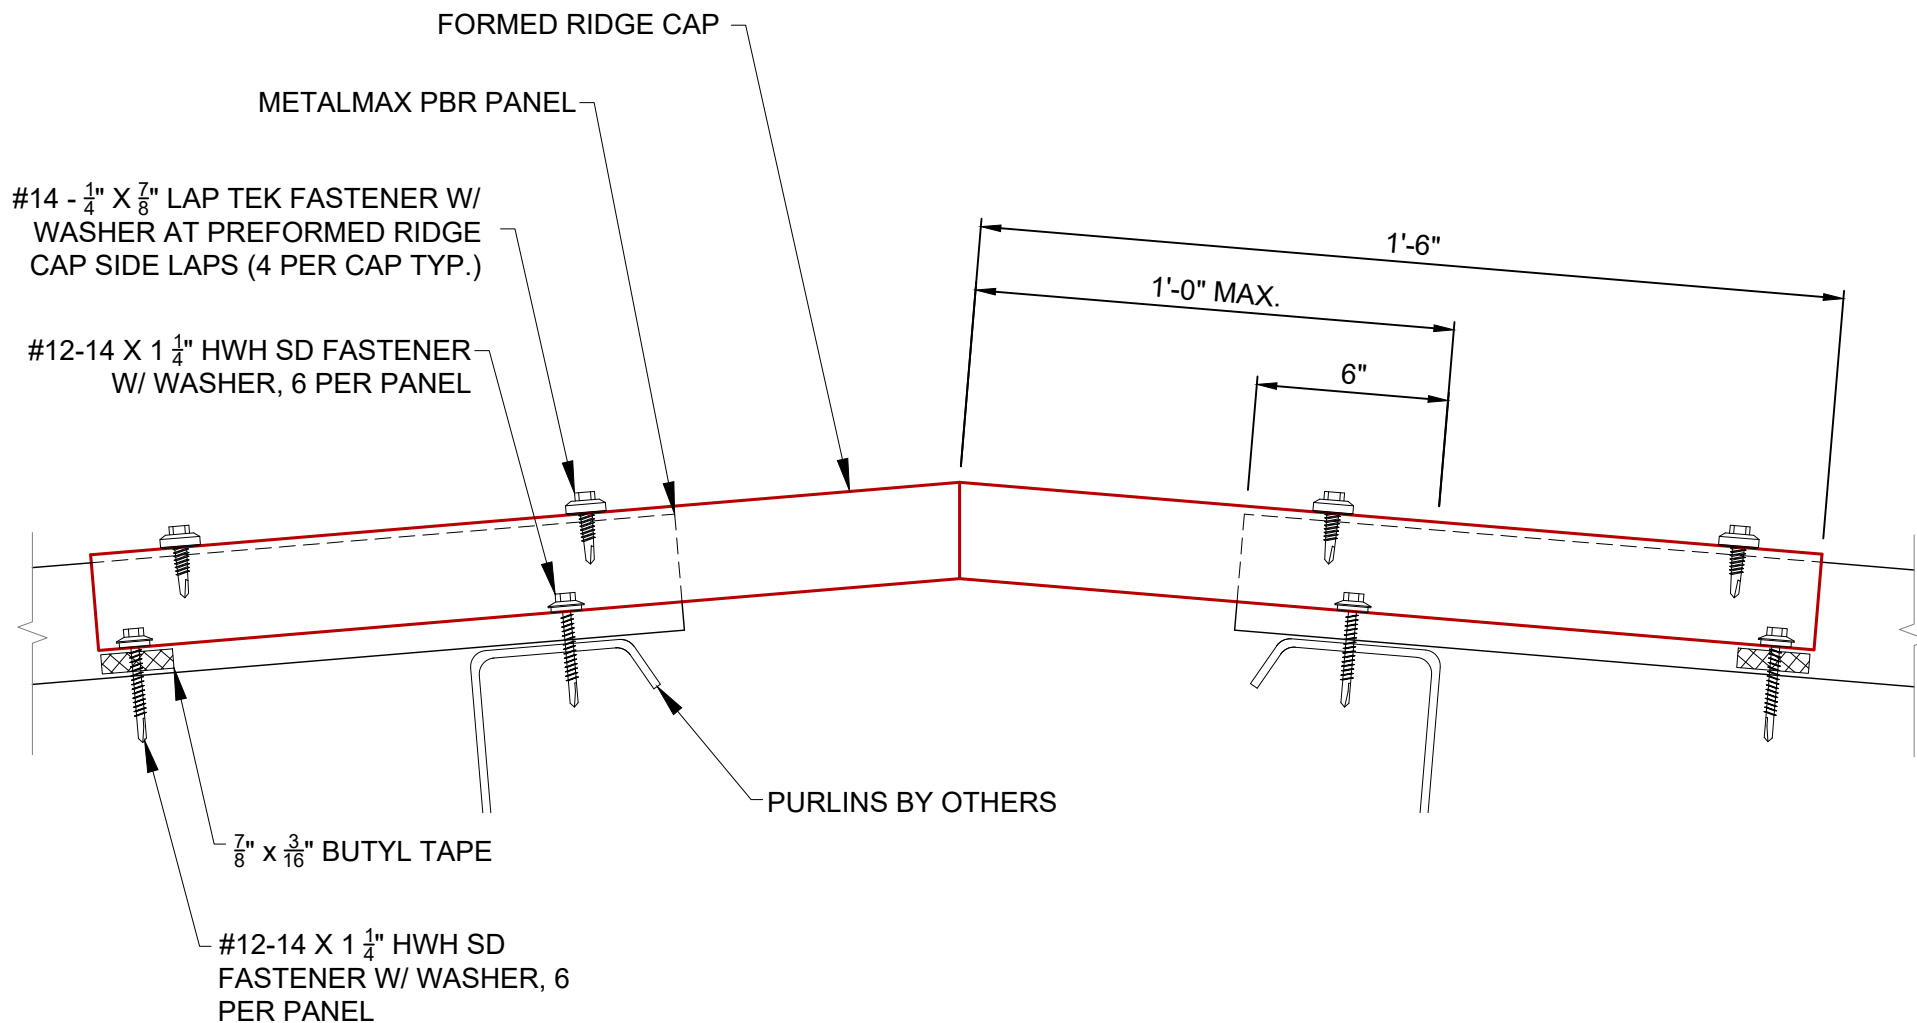

NTS = NOT TO SCALE



Description:


PBR FORMED RIDGE DETAIL

Substrate:

OPEN FRAMING

Detail No.:

360 Metal Roofing Supply
7019 Burleson Rd. #3
Austin, TX 78744
(512) 351-9245
www.360MetalRoofingSupply.com

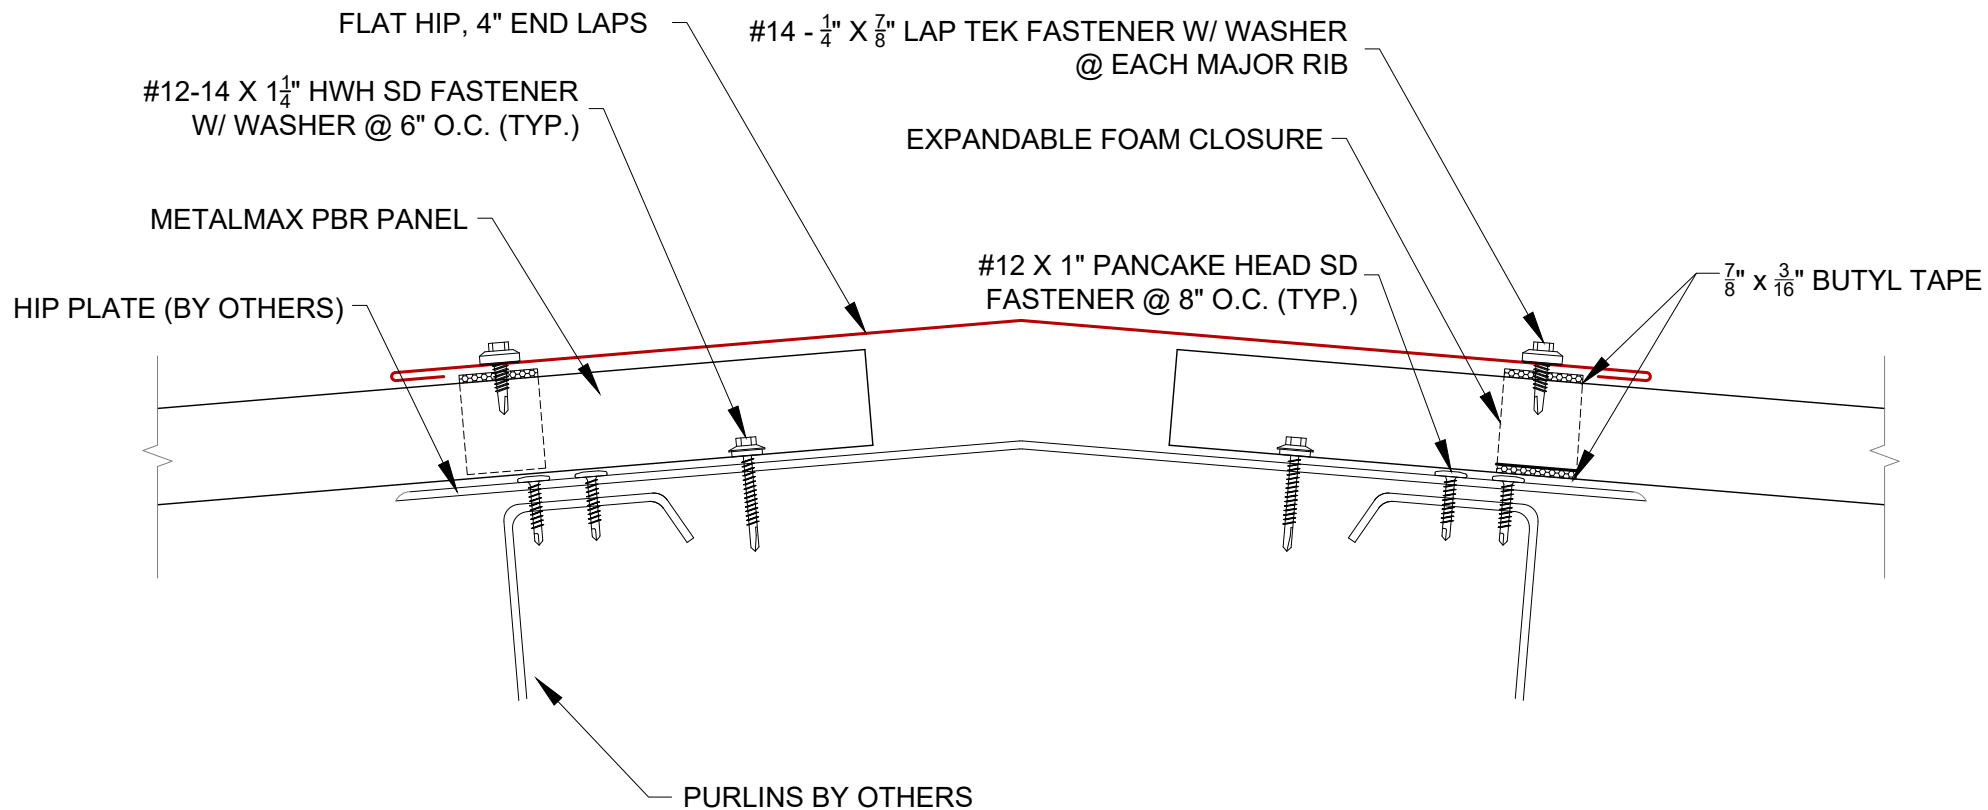

NTS = NOT TO SCALE



Description:

PBR FLAT HIP CAP DETAIL


Substrate:

OPEN FRAMING

Detail No.:

360 Metal Roofing Supply
7019 Burleson Rd. #3
Austin, TX 78744

(512) 351-9245
www.360MetalRoofingSupply.com

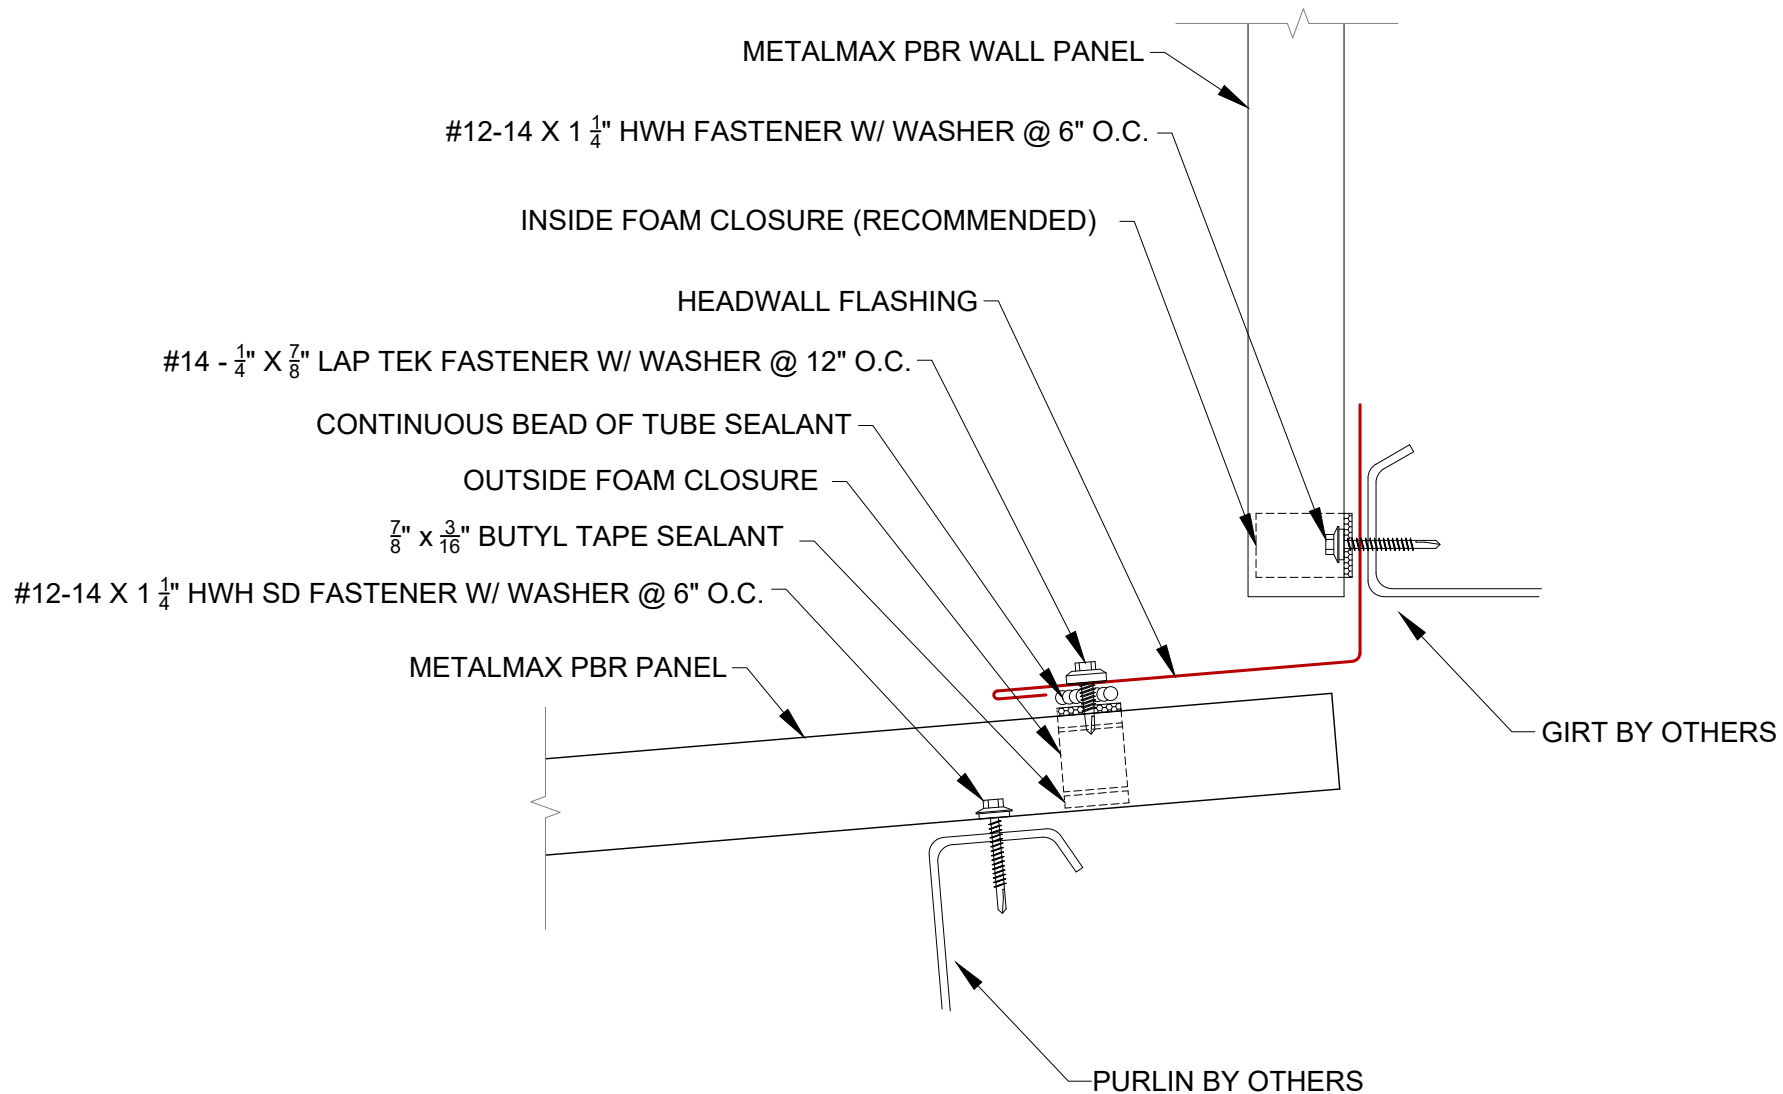

NTS = NOT TO SCALE



Description:

PBR HEADWALL DETAIL

Substrate:


OPEN FRAMING

Detail No.:


360 Metal Roofing Supply
7019 Burleson Rd. #3
Austin, TX 78744

(512) 351-9245

www.360MetalRoofingSupply.com

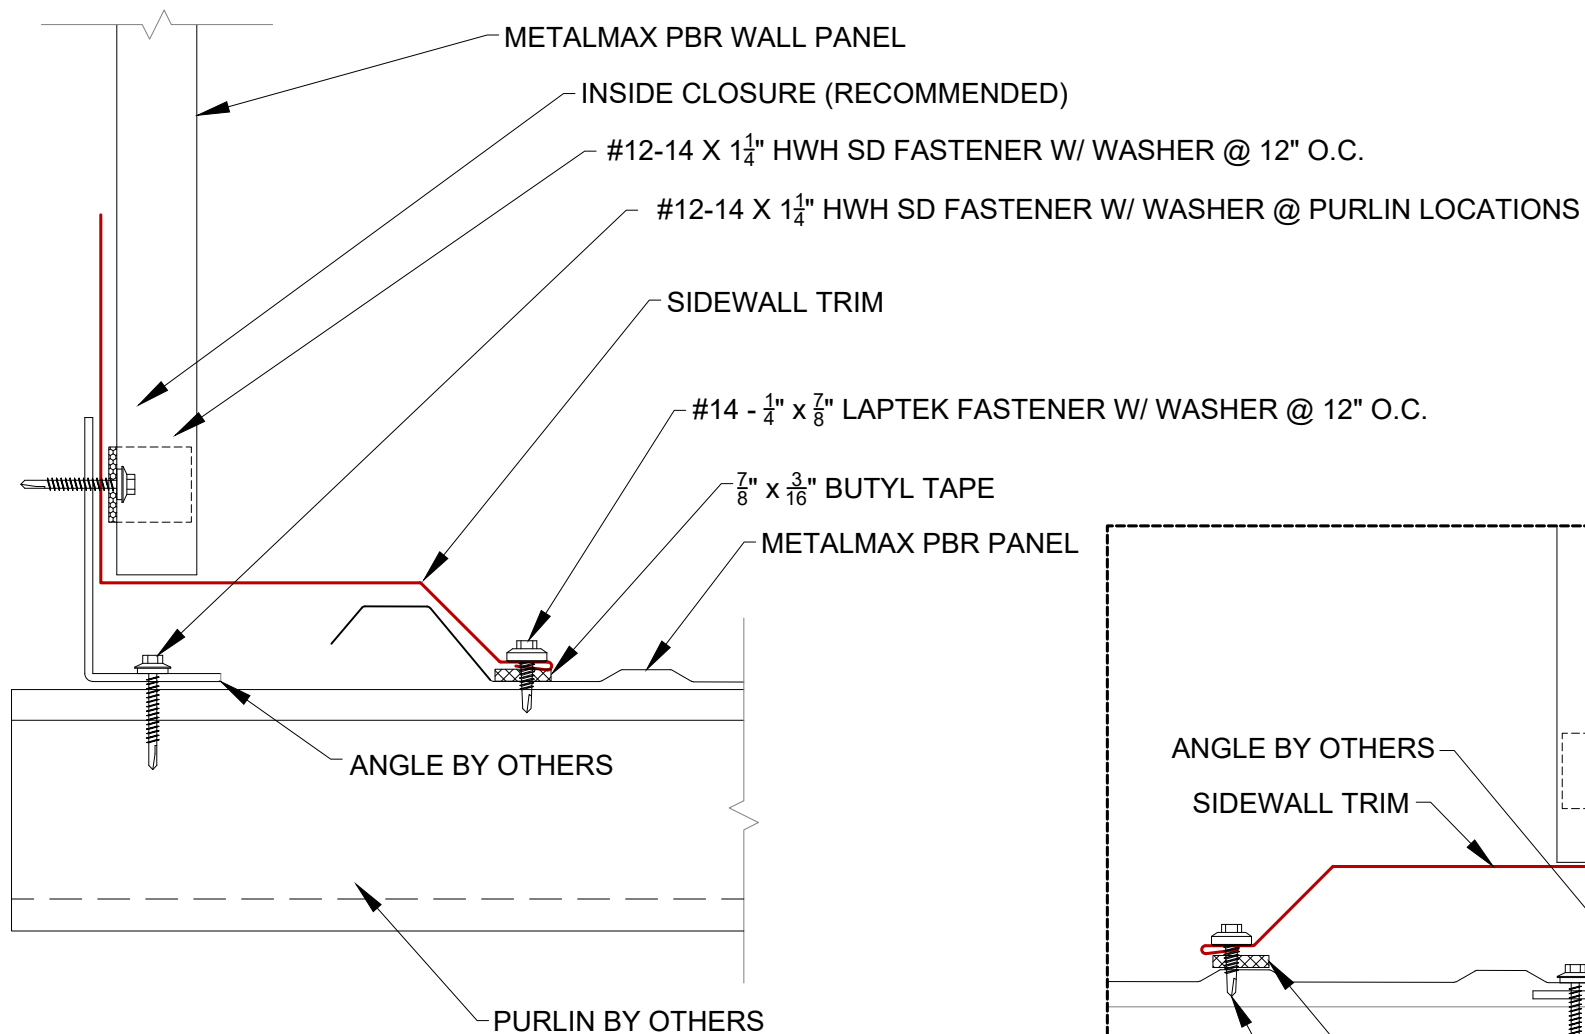

BEGINNING ON MODULE

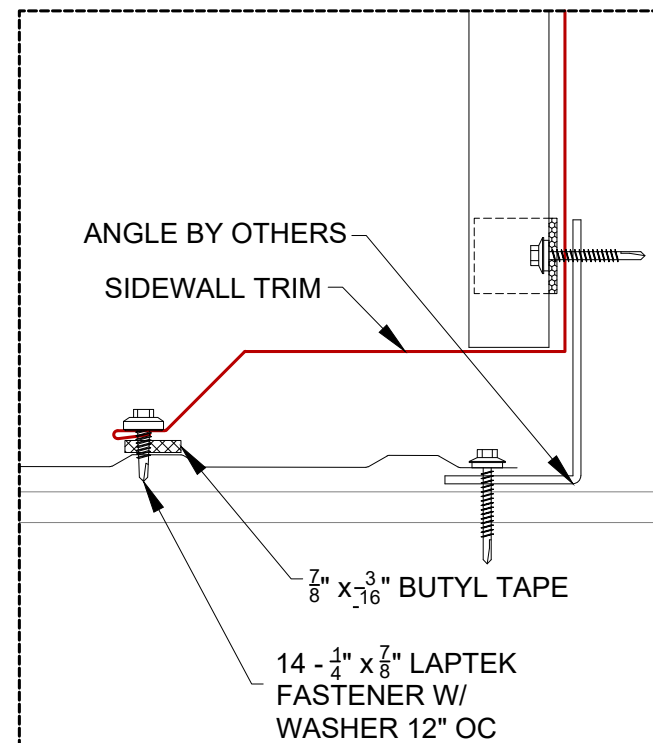

FINISHING OFF MODULE

NTS = NOT TO SCALE



Description:


PBR SIDE WALL DETAIL

Substrate:

OPEN FRAMING

Detail No.:

360 Metal Roofing Supply
7019 Burleson Rd. #3
Austin, TX 78744
(512) 351-9245
www.360MetalRoofingSupply.com

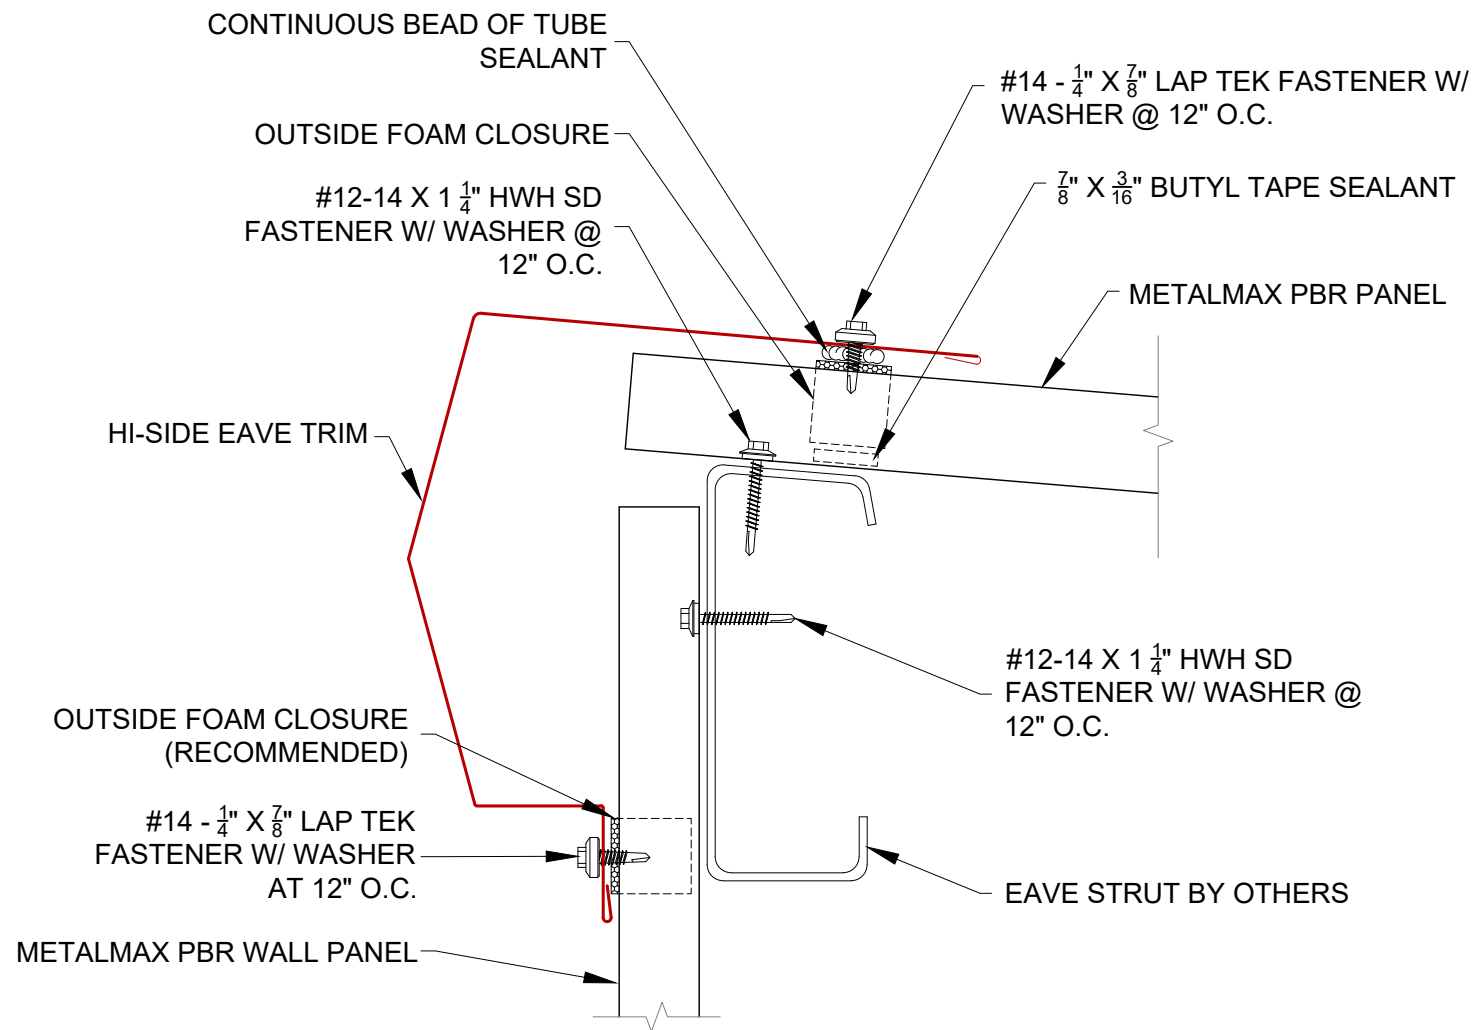

NTS = NOT TO SCALE



Description:


PBR HI-SIDE EAVE DETAIL

Substrate:

OPEN FRAMING

Detail No.:

360 Metal Roofing Supply
7019 Burleson Rd. #3
Austin, TX 78744
(512) 351-9245
www.360MetalRoofingSupply.com

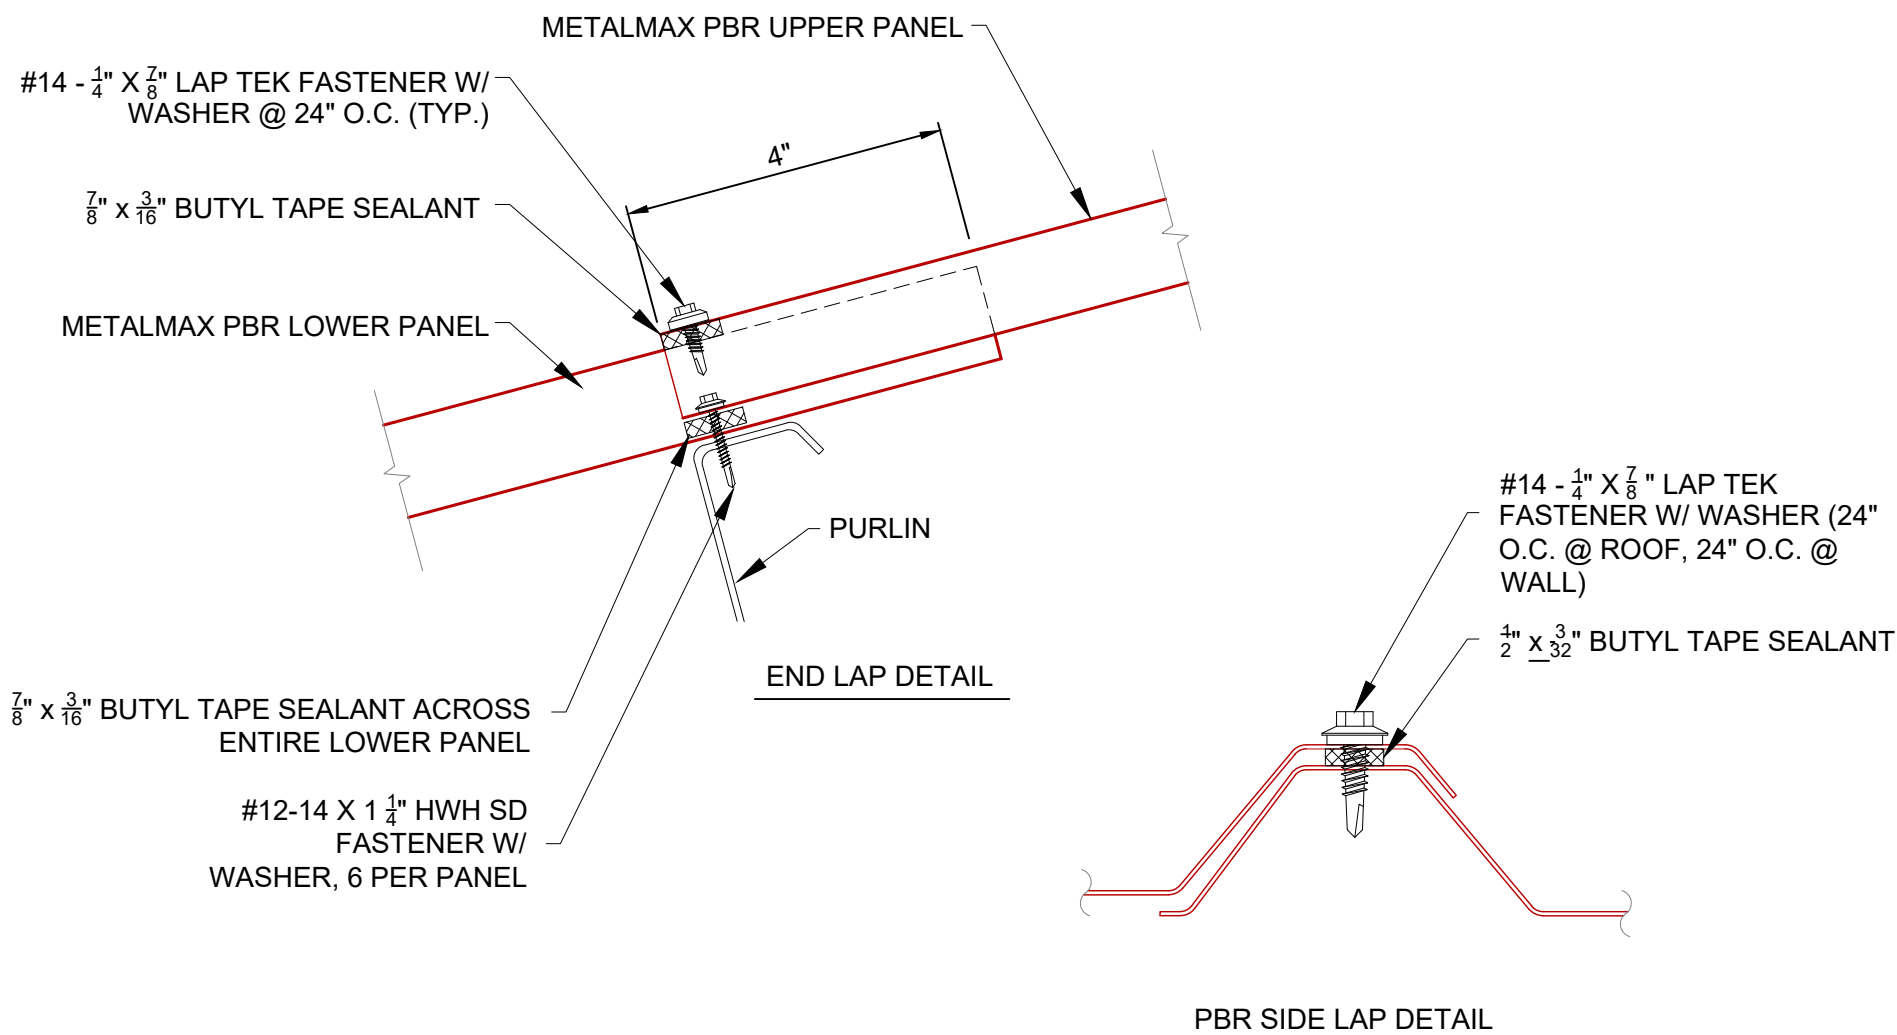

NTS = NOT TO SCALE



Description:


PBR PANEL LAP DETAIL

Substrate:

OPEN FRAMING

Detail No.:


360 Metal Roofing Supply
7019 Burleson Rd. #3
Austin, TX 78744
(512) 351-9245
www.360MetalRoofingSupply.com

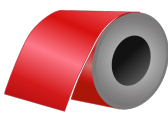The logo features a red, curved, metallic-looking shape on the left, followed by the number '360' in a bold, black, sans-serif font.

360 Metal Roofing Supply

PBR Wall Panels Over Open Framing

Details

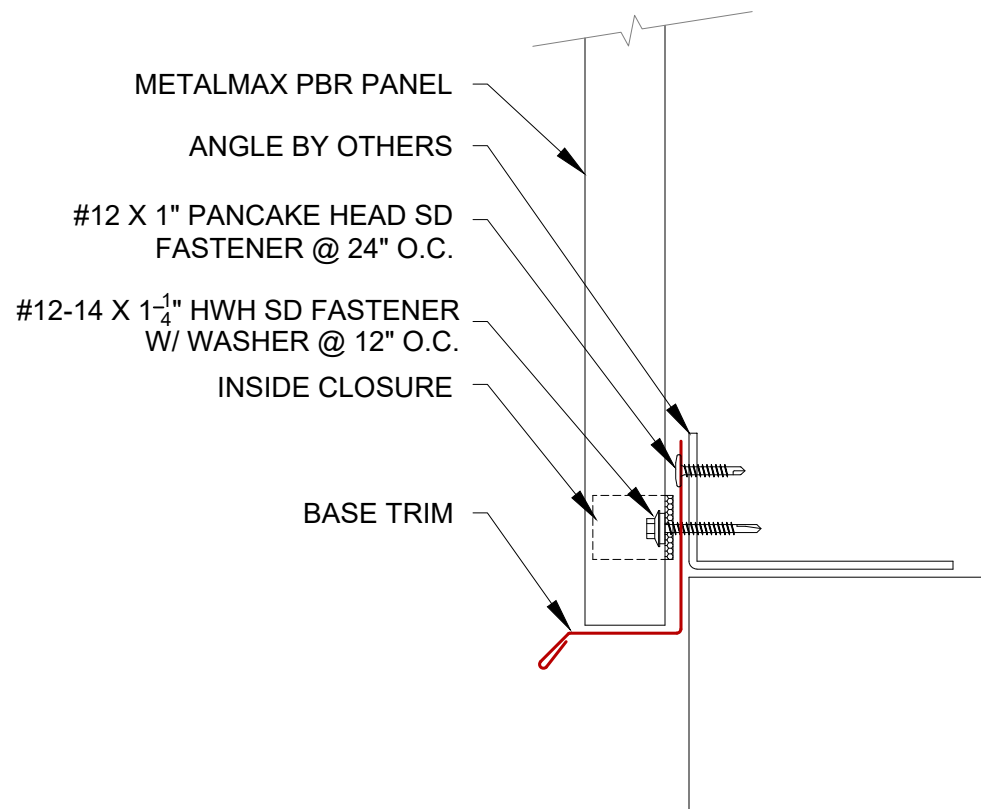

NTS = NOT TO SCALE



Description:

PBR BASE TRIM DETAIL

Substrate:

OPEN FRAMING

Detail No.:


360 Metal Roofing Supply

7019 Burleson Rd. #3

Austin, TX 78744

(512) 351-9245

www.360MetalRoofingSupply.com

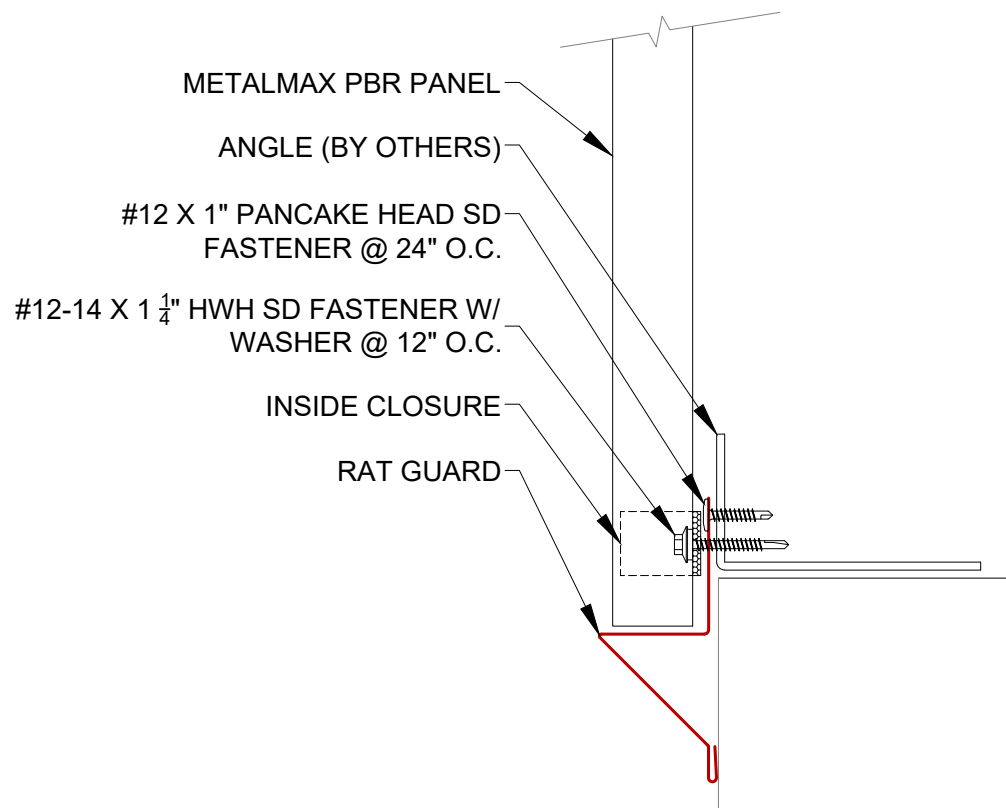

NTS = NOT TO SCALE



Description:


PBR RAT GUARD DETAIL

Substrate:


OPEN FRAMING

Detail No.:

360 Metal Roofing Supply
7019 Burleson Rd. #3
Austin, TX 78744
(512) 351-9245

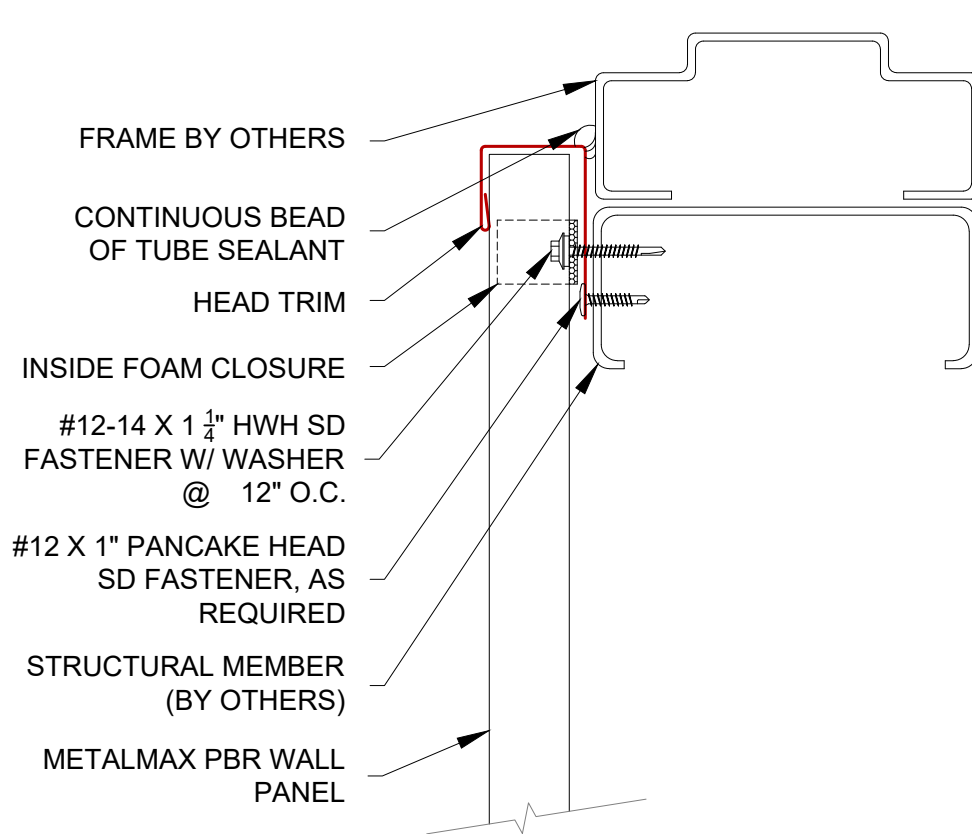

SILL DETAIL W/ HEAD TRIM

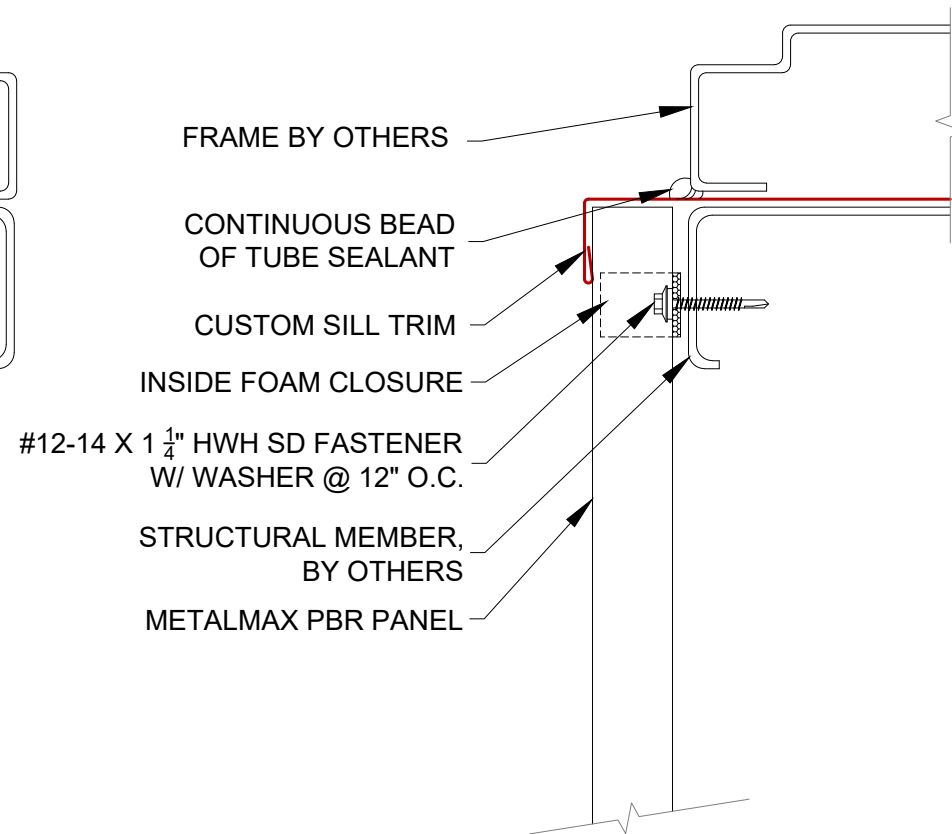

SILL DETAIL W/ SILL TRIM

NTS = NOT TO SCALE



Description:

PBR SILL DETAIL

Substrate:

OPEN FRAMING

Detail No.:

360 Metal Roofing Supply
7019 Burleson Rd. #3
Austin, TX 78744
(512) 351-9245
www.360MetalRoofingSupply.com

#12-14 X 1 1/4" HWH SD FASTENER W/ WASHER @ 12" O.C.

#12 X 1" PANCAKE HEAD SD FASTENER, AS REQUIRED

METALMAX PBR PANEL


STRUCTURAL MEMBER BY OTHERS

WALL GIRT (BY OTHERS)

JAMB TRIM

CONTINUOUS BEAD OF TUBE SEALANT

FRAME BY OTHERS

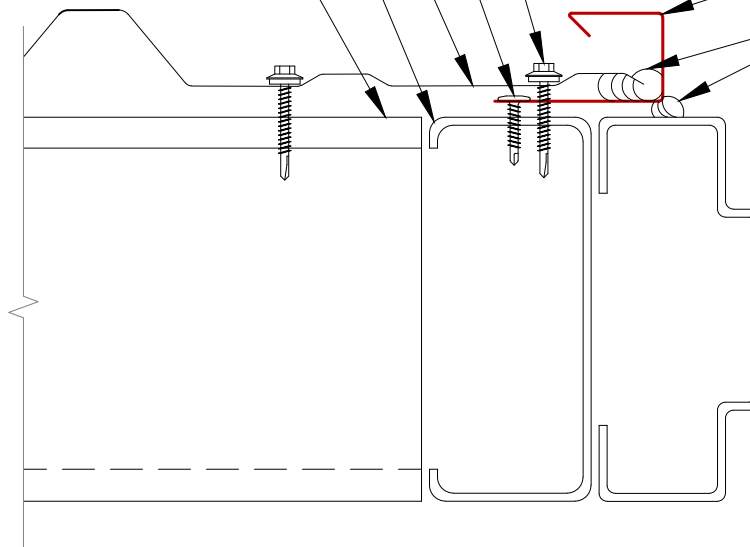

NTS = NOT TO SCALE



Description:

PBR JAMB TRIM DETAIL

Substrate:

OPEN FRAMING

Detail No.:


360 Metal Roofing Supply

7019 Burleson Rd. #3

Austin, TX 78744


(615)494-1693

www.360MetalRoofingSupply.com

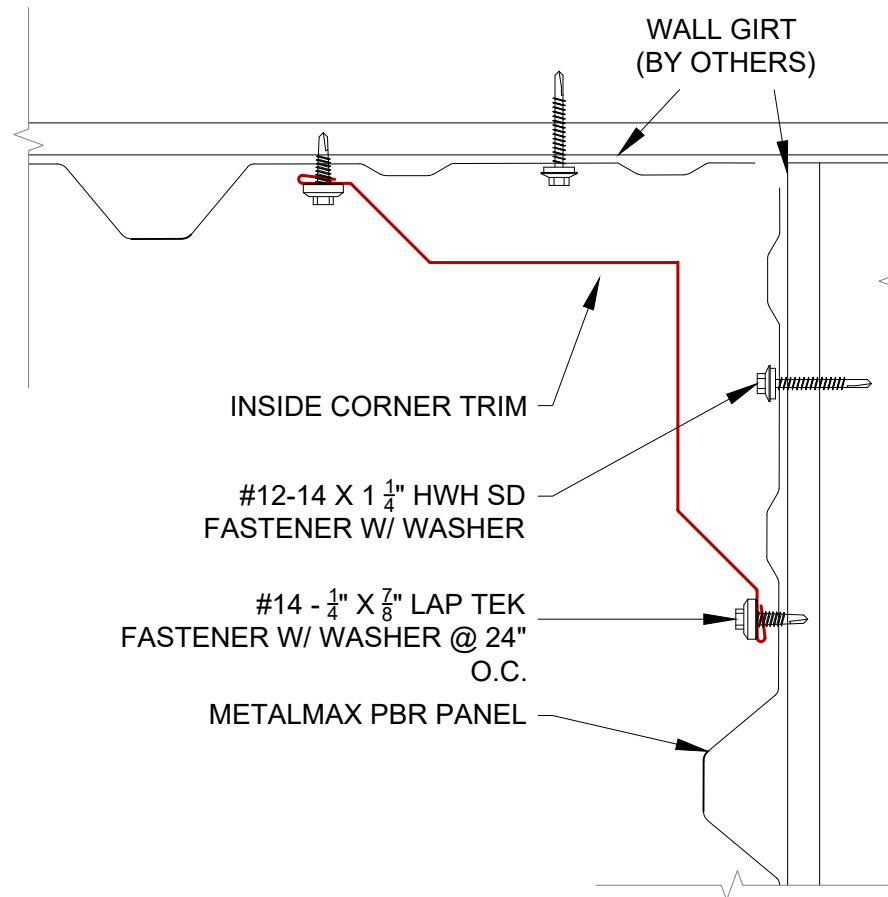

NTS = NOT TO SCALE

	Description: PBR INSIDE CORNER DETAIL		360 Metal Roofing Supply 7019 Burleson Rd. #3 Austin, TX 78744 (512) 351-9245 www.360MetalRoofingSupply.com
	Substrate: OPEN FRAMING	Detail No.:	

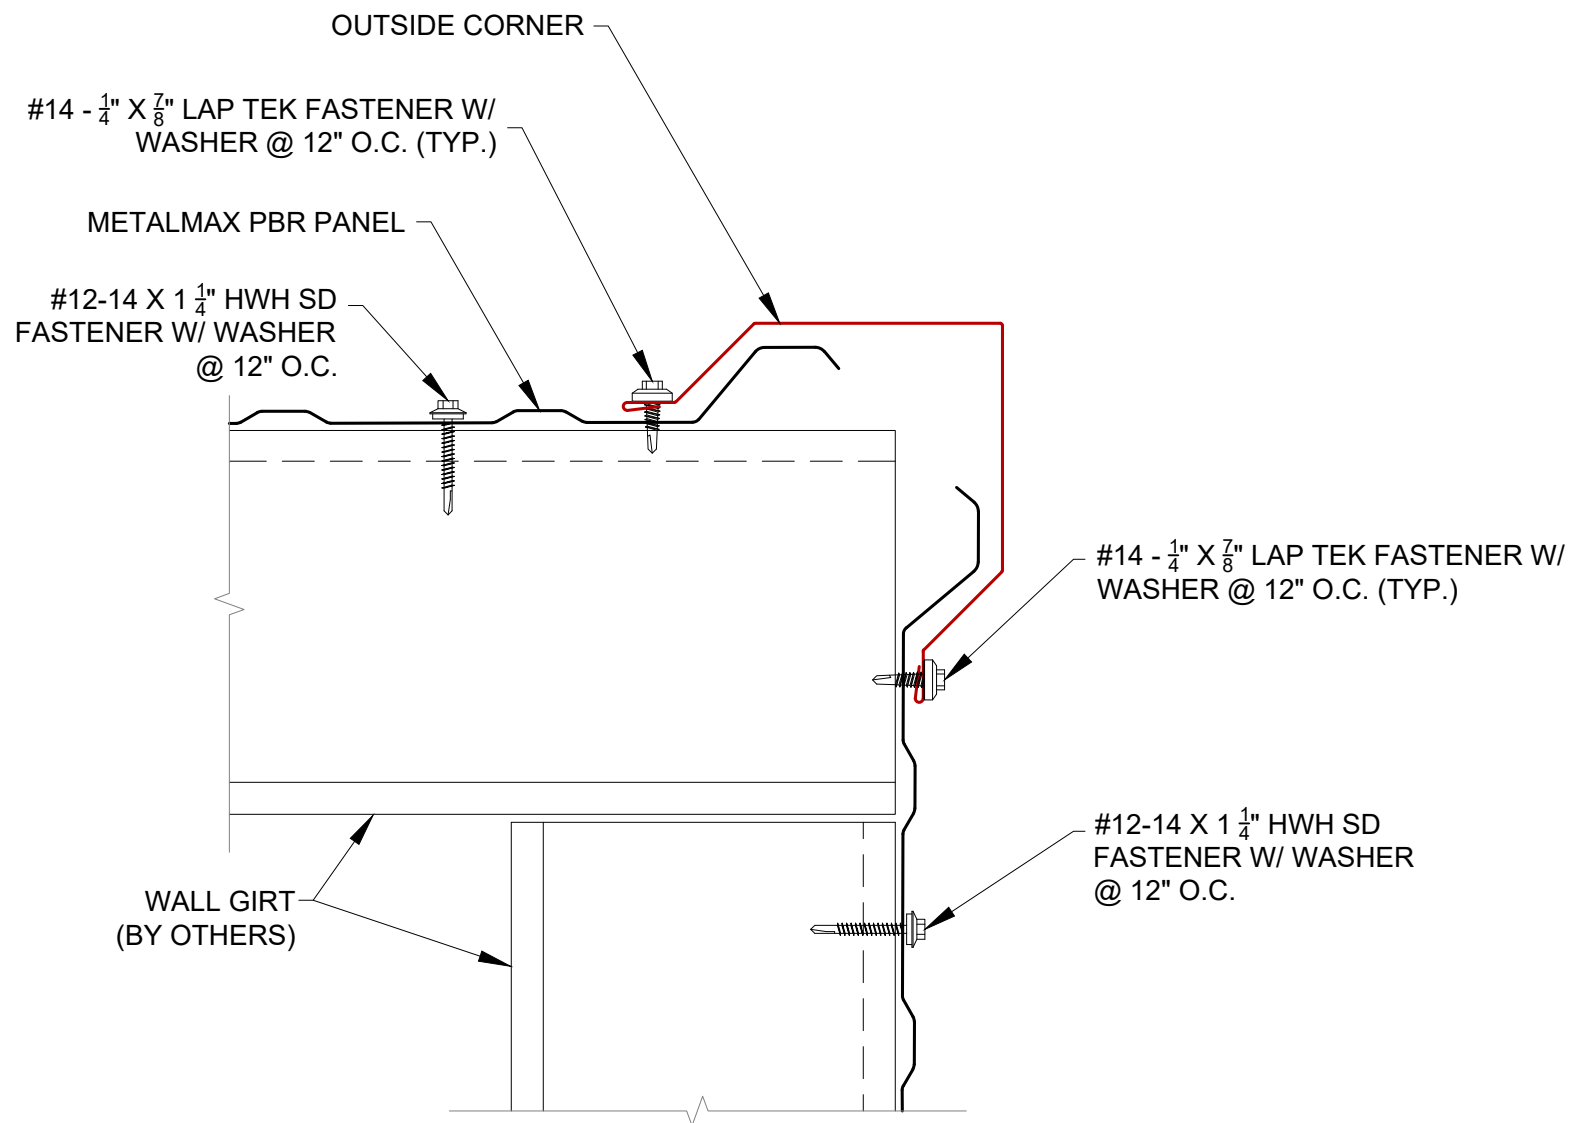

NTS = NOT TO SCALE



Description:


PBR OUTSIDE CORNER DETAIL

Substrate:

OPEN FRAMING

Detail No.:


360 Metal Roofing Supply
7019 Burleson Rd. #3
Austin, TX 78744
(512) 351-9245
www.360MetalRoofingSupply.com

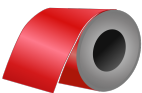The logo features a red roll of material with a grey circular end, positioned to the left of the text "360".

360 Metal Roofing Supply

PBR Roof Panel Trims


Customer:	Project:	Date:
-----------	----------	-------

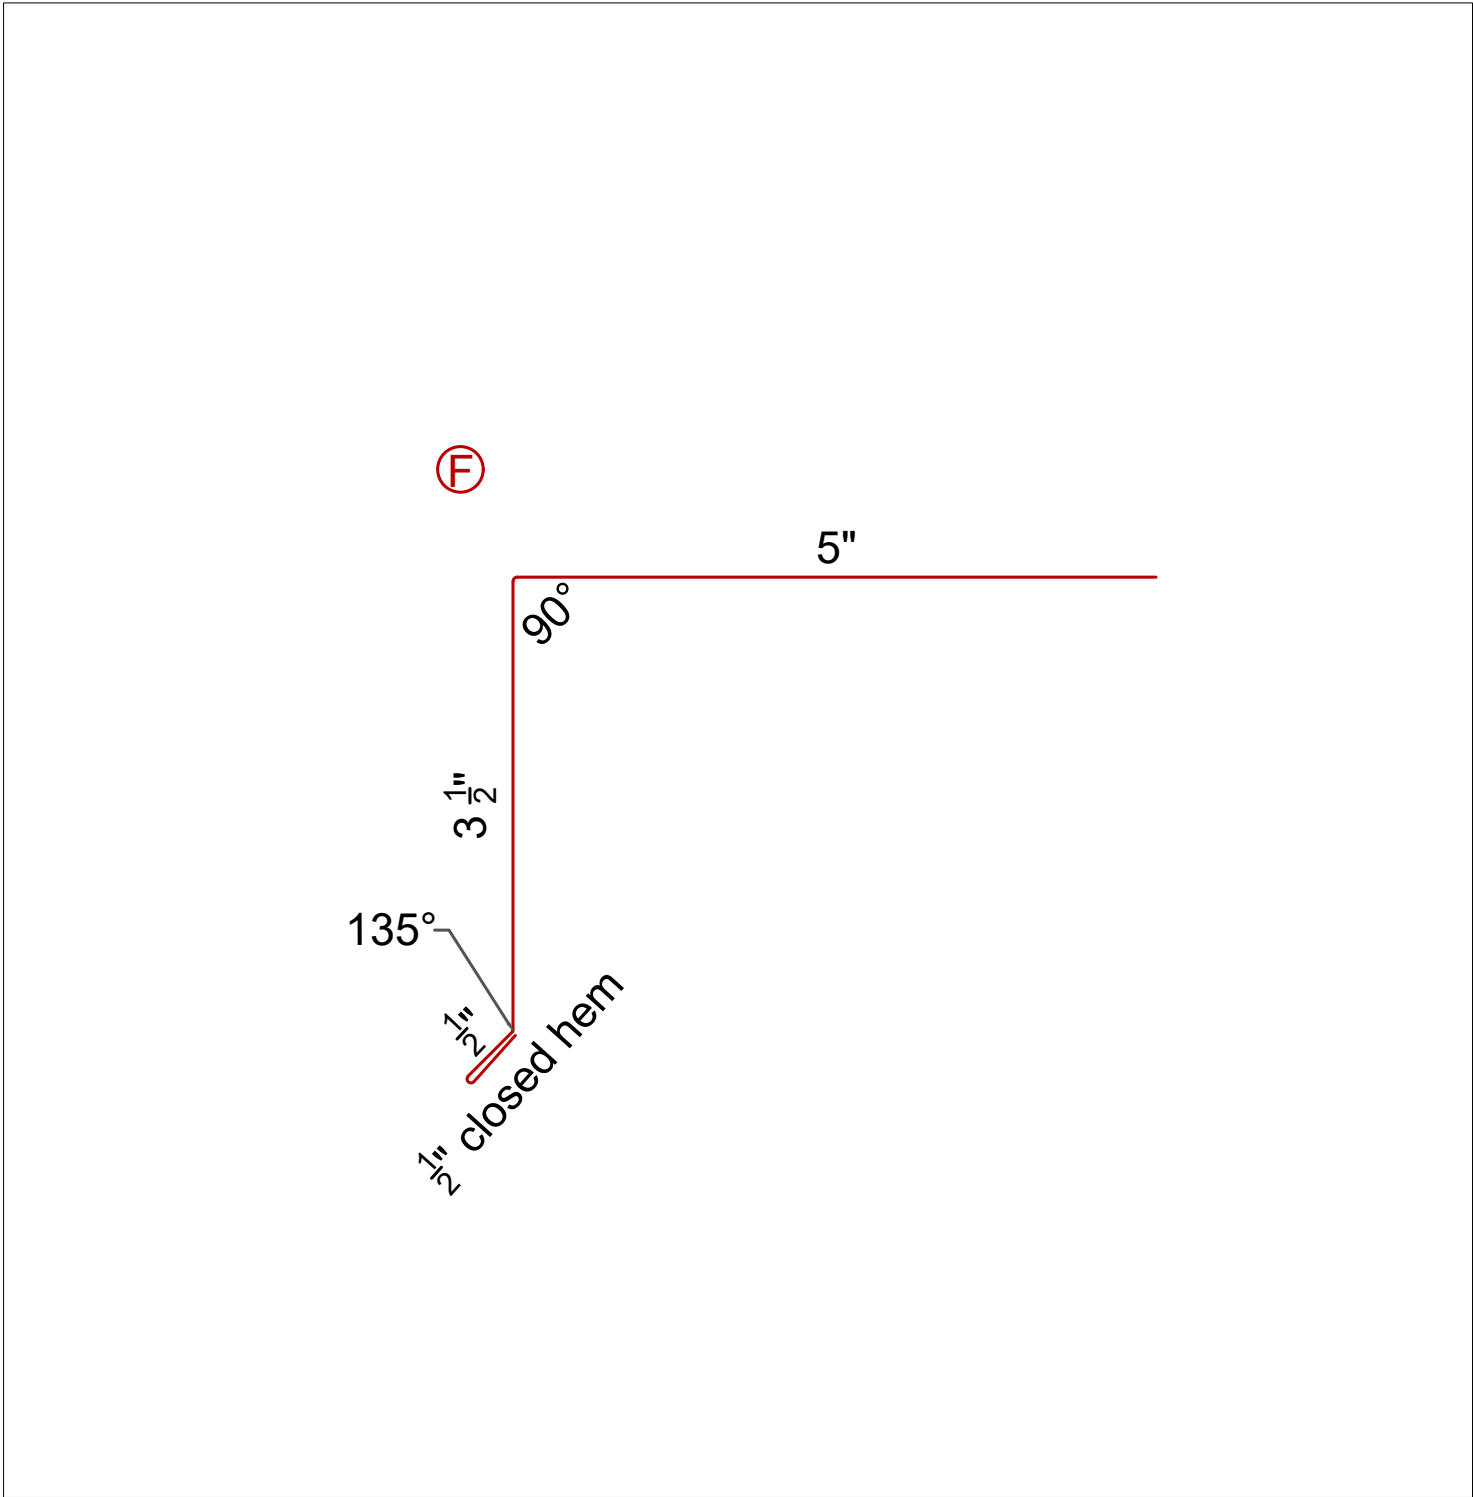

F Denotes finished side.

	Description: SHORT EAVE		Item ID:	
	Material:	Gauge:	Color:	
	Blank Width: 9-1/2"	Part Length:	Quantity:	Slope:


F

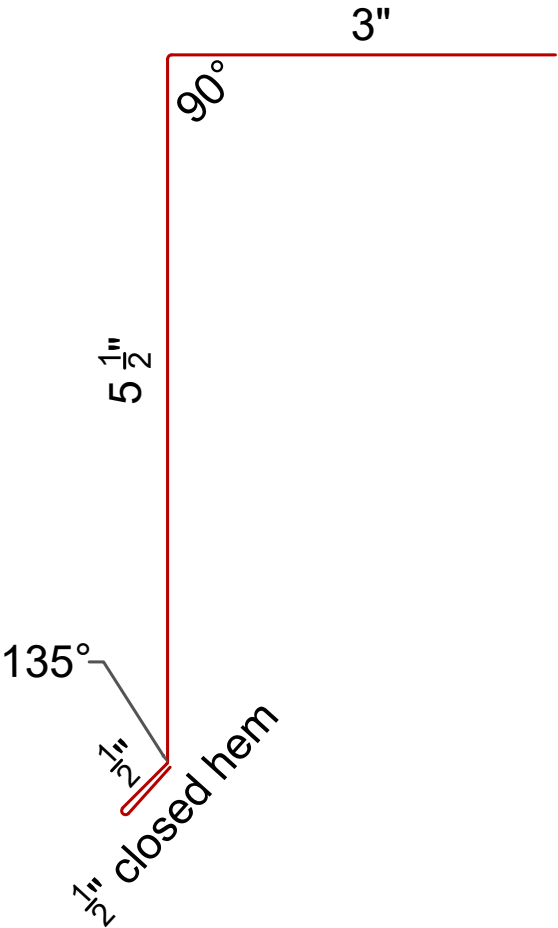

F Denotes finished side.



Description:		LONG EAVE		Item ID:	
Material:		Gauge:	Color:		
Blank Width: 9-1/2"		Part Length:		Quantity:	Slope:

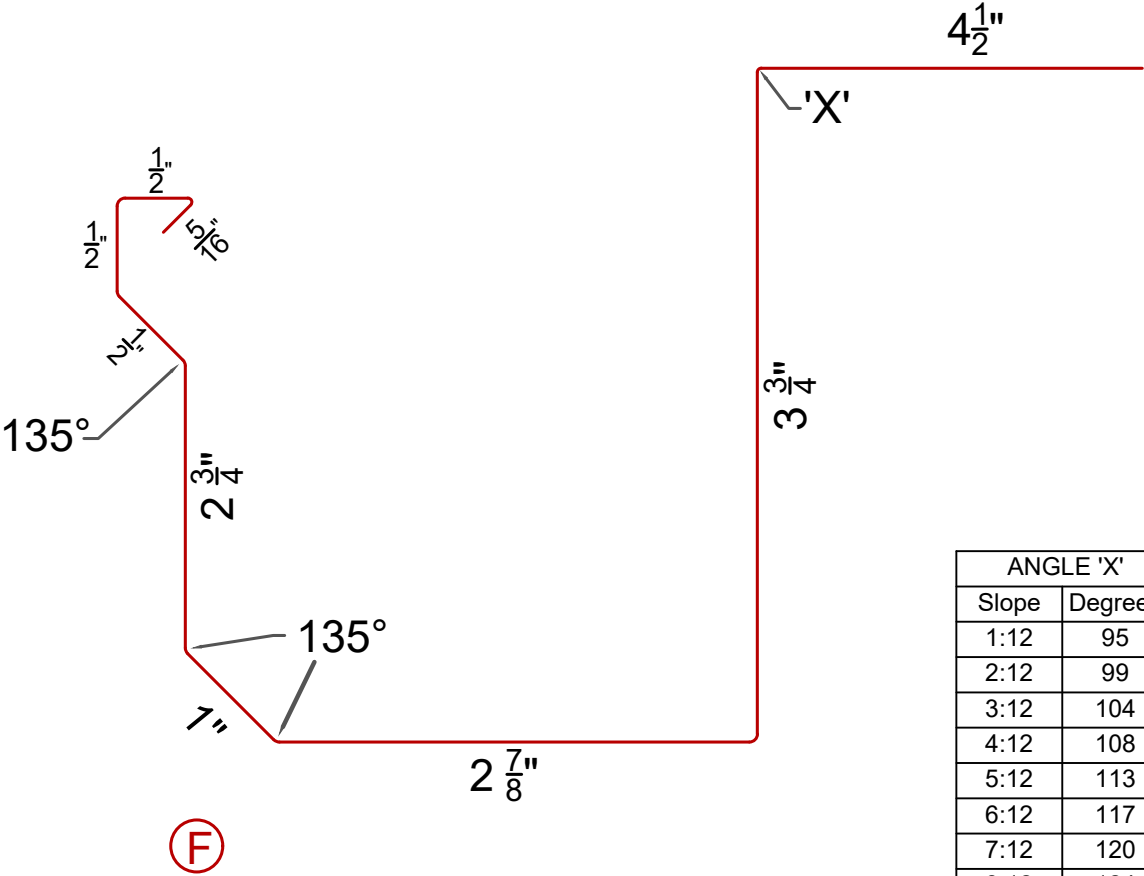


ANGLE 'X'	
Slope	Degrees
1:12	95
2:12	99
3:12	104
4:12	108
5:12	113
6:12	117
7:12	120
8:12	124
9:12	127
10:12	130
11:12	133
12:12	135

F Denotes finished side.



Description:		BOX GUTTER		Item ID:	
Material:		Gauge:	Color:		
Blank Width: 16-3/4"		Part Length:		Quantity:	Slope:

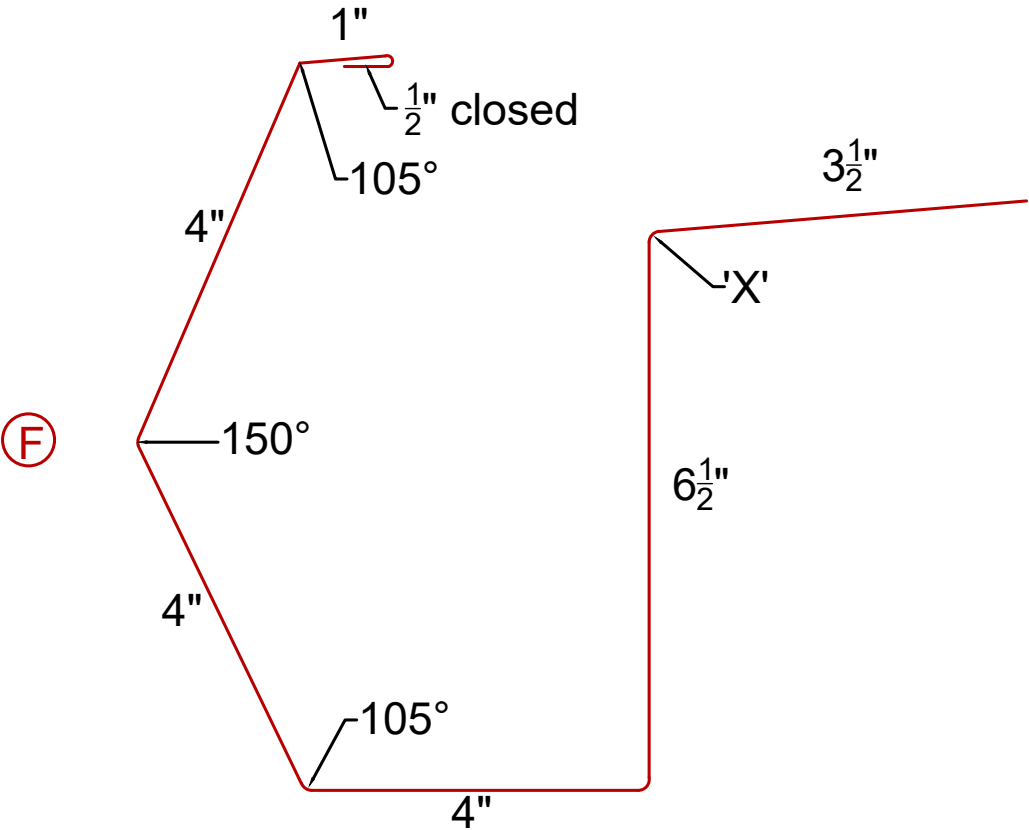


ANGLE 'X'	
Slope	Degrees
1:12	95
2:12	99
3:12	104
4:12	108
5:12	113
6:12	117
7:12	120
8:12	124
9:12	127
10:12	130
11:12	133
12:12	135

F Denotes finished side.




Description:		SCULPTURED GUTTER		Item ID:	
Material:		Gauge:	Color:		
Blank Width:		Part Length:		Quantity:	Slope:
23-1/2"					

Customer:	Project:	Date:
-----------	----------	-------

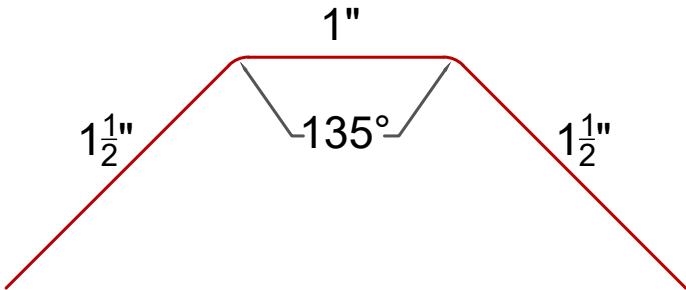


F Denotes finished side.

	Description: GUTTER STRAP		Item ID:	
	Material:	Gauge:	Color:	
	Blank Width: 4"	Part Length:	Quantity:	Slope:

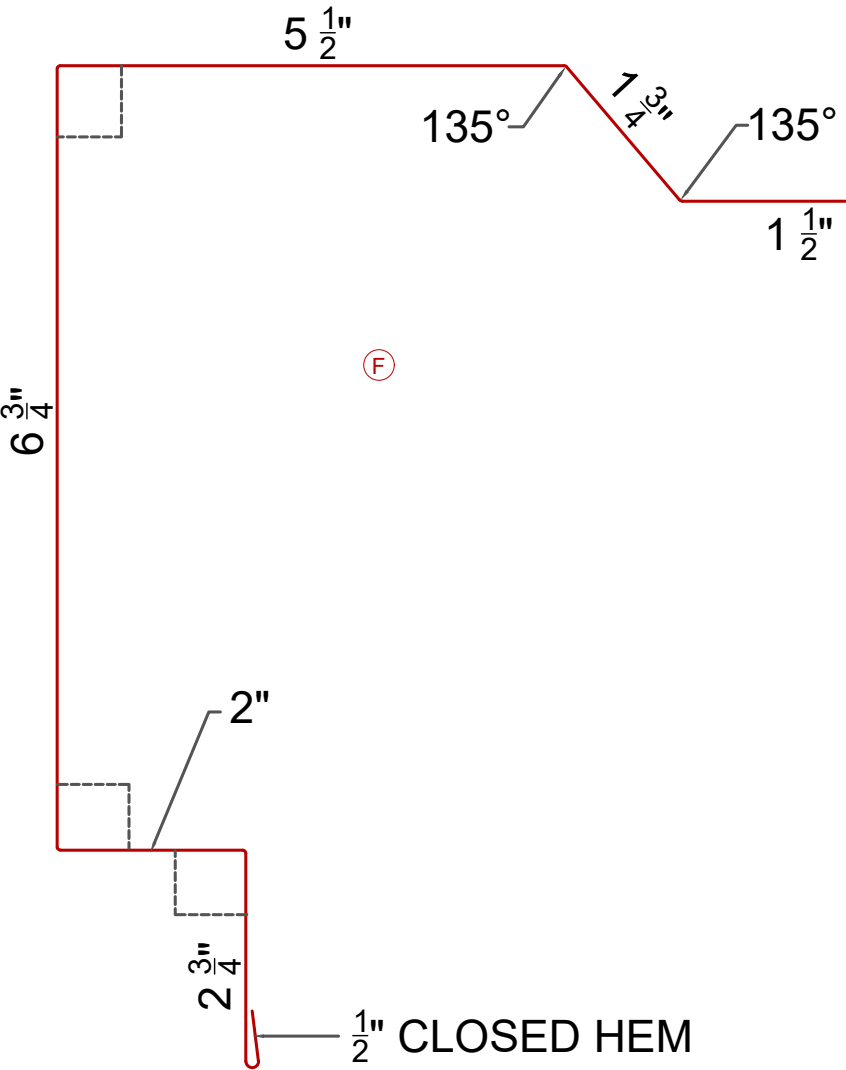


F Denotes finished side.

	Description: BOX GABLE			Item ID:
	Material:	Gauge:	Color:	
	Blank Width: 20-3/4"	Part Length:	Quantity:	Slope:

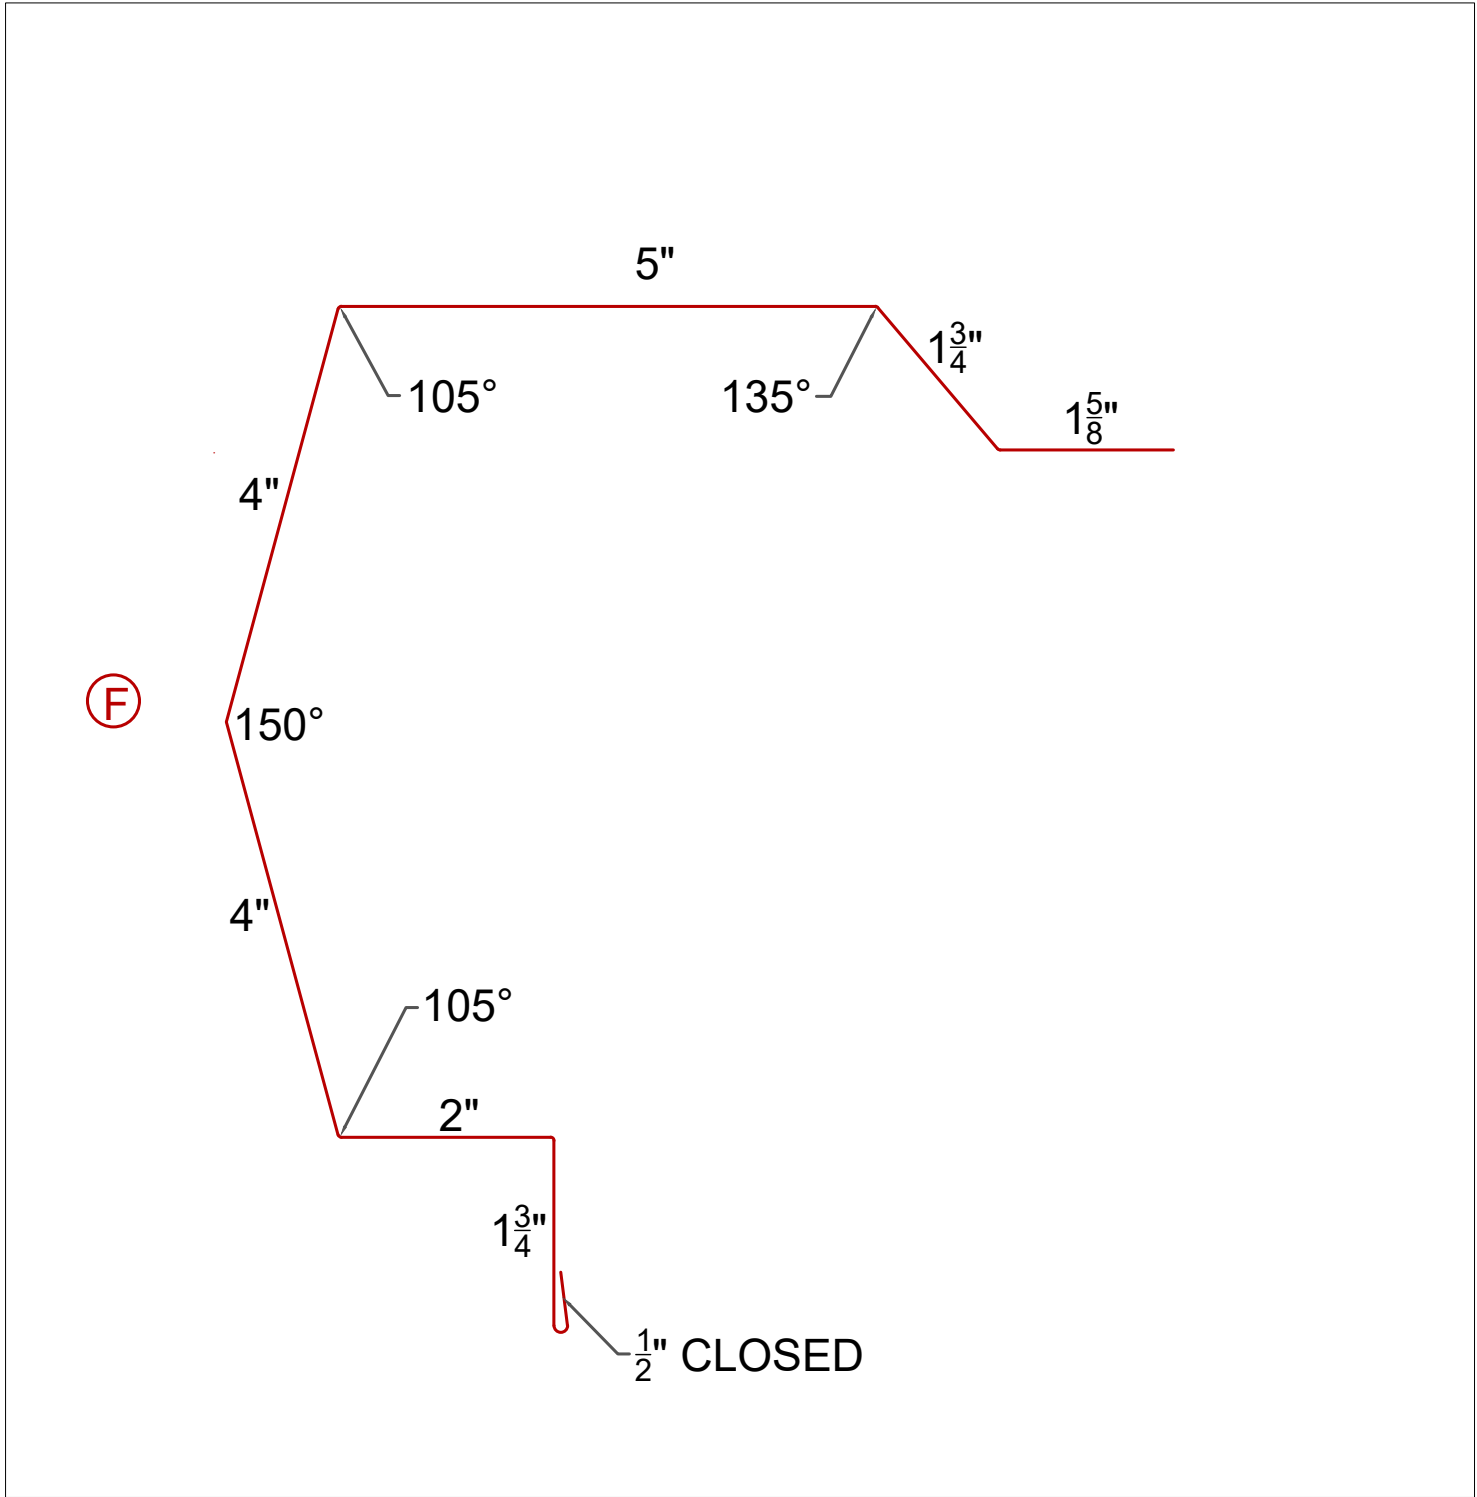

ⓕ Denotes finished side.

	Description: SCULPTURED GABLE			Item ID:
	Material:	Gauge:	Color:	
	Blank Width: 20-5/8"	Part Length:	Quantity:	Slope:

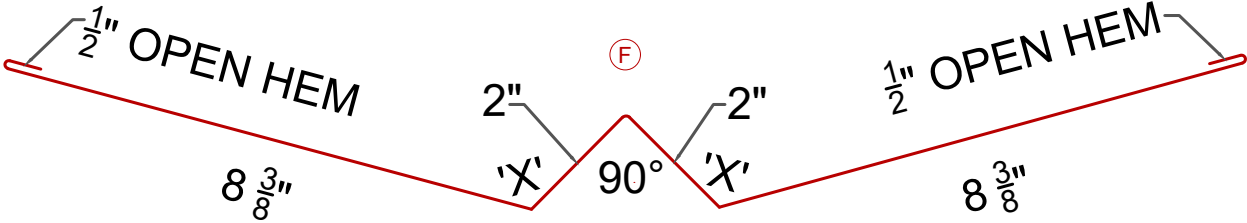


ANGLE 'X'	
Slope	Degrees
1:12	114
2:12	112
3:12	110
4:12	107
5:12	104
6:12	102
7:12	99
8:12	97
9:12	95
10:12	93
11:12	91
12:12	89

(F) Denotes finished side.



Description:		VALLEY		Item ID:	
Material:		Gauge:	Color:		
Blank Width: 21-3/4"		Part Length:		Quantity:	Slope:

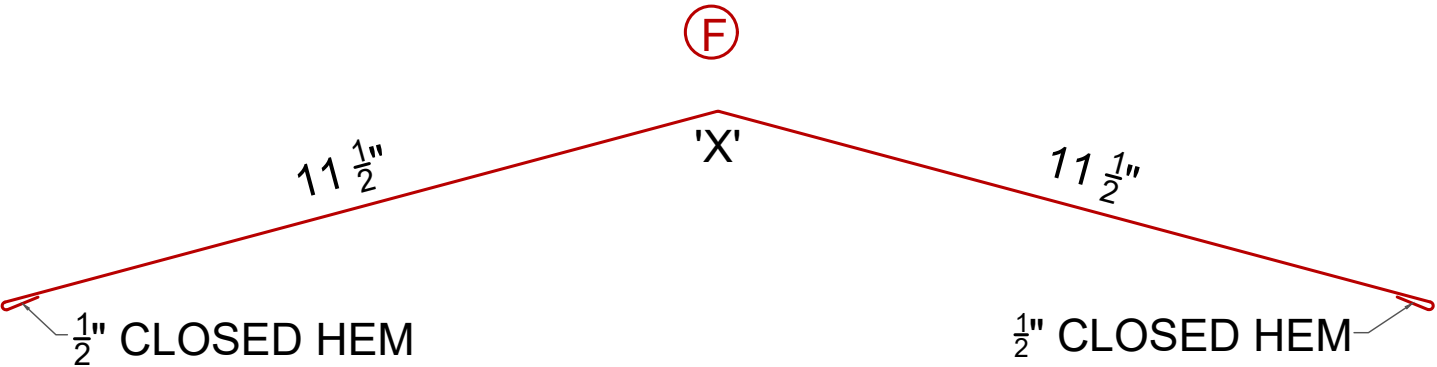


ANGLE 'X'	
Slope	Degrees
1:12	170
2:12	161
3:12	152
4:12	143
5:12	135
6:12	127
7:12	119
8:12	113
9:12	106
10:12	100
11:12	95
12:12	90

F Denotes finished side.



Description:		UNIVERSAL RIDGE		Item ID:	
Material:		Gauge:	Color:		
Blank Width: 24"		Part Length:		Quantity:	Slope:

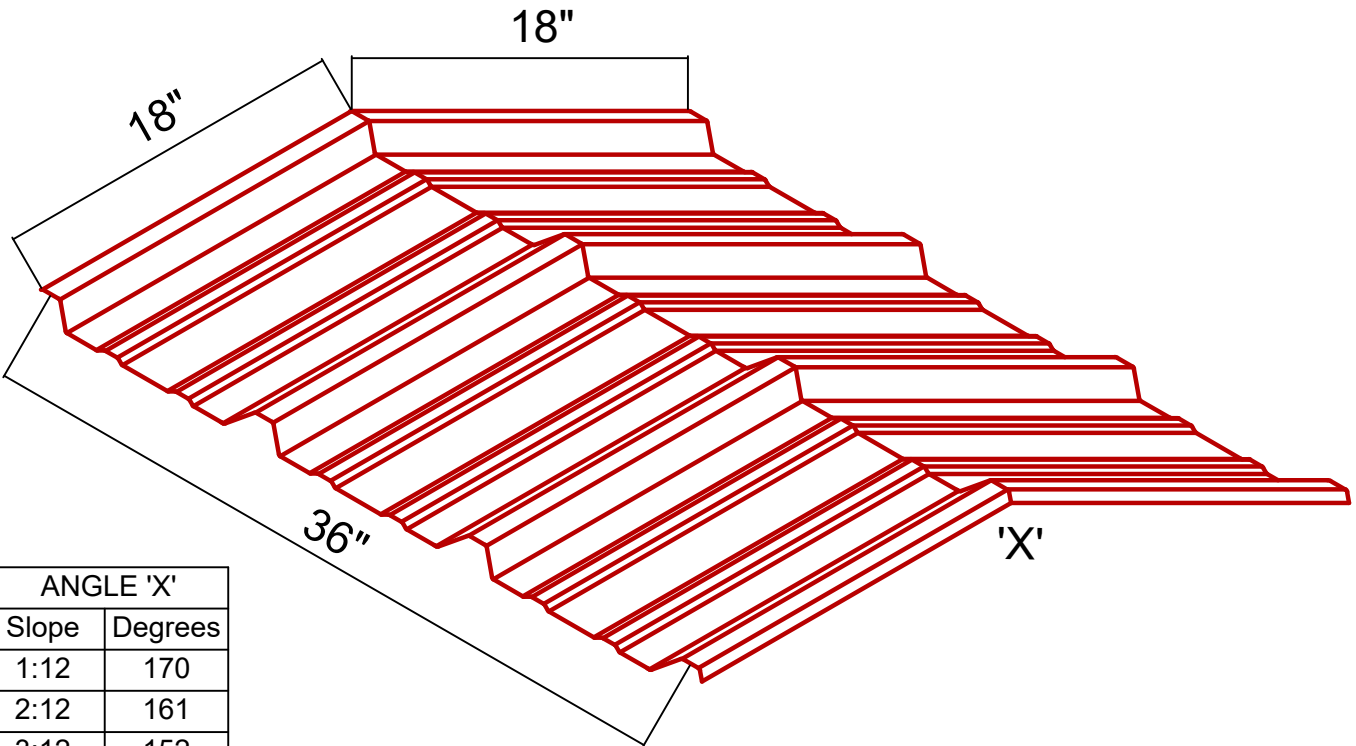


ANGLE 'X'	
Slope	Degrees
1:12	170
2:12	161
3:12	152
4:12	143
5:12	135
6:12	127
7:12	119
8:12	113
9:12	106
10:12	100
11:12	95
12:12	90

F Denotes finished side.



Description:		FORMED RIDGE		Item ID:
Material:	Gauge:	Color:		
Blank Width: 36" x 36"	Part Length:	Quantity:	Slope:	

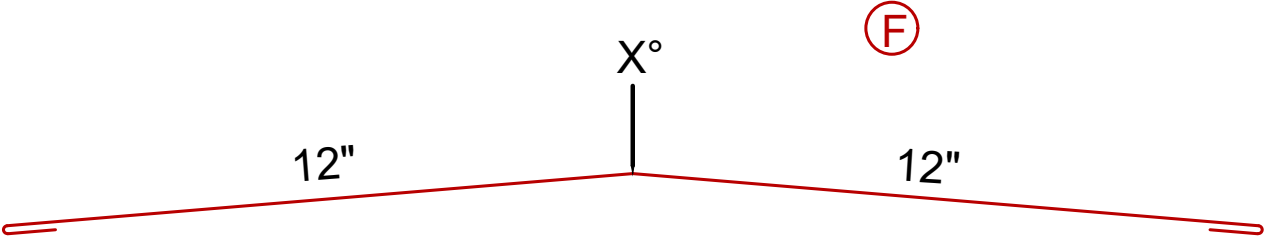


ANGLE 'X'	
Slope	Degrees
1:12	114
2:12	112
3:12	110
4:12	107
5:12	104
6:12	102
7:12	99
8:12	97
9:12	95
10:12	93
11:12	91
12:12	89

F Denotes finished side.



Description:		FLAT HIP		Item ID:
Material:	Gauge:	Color:		
Blank Width: 24"	Part Length:	Quantity:	Slope:	

Customer:	Project:	Date:
-----------	----------	-------

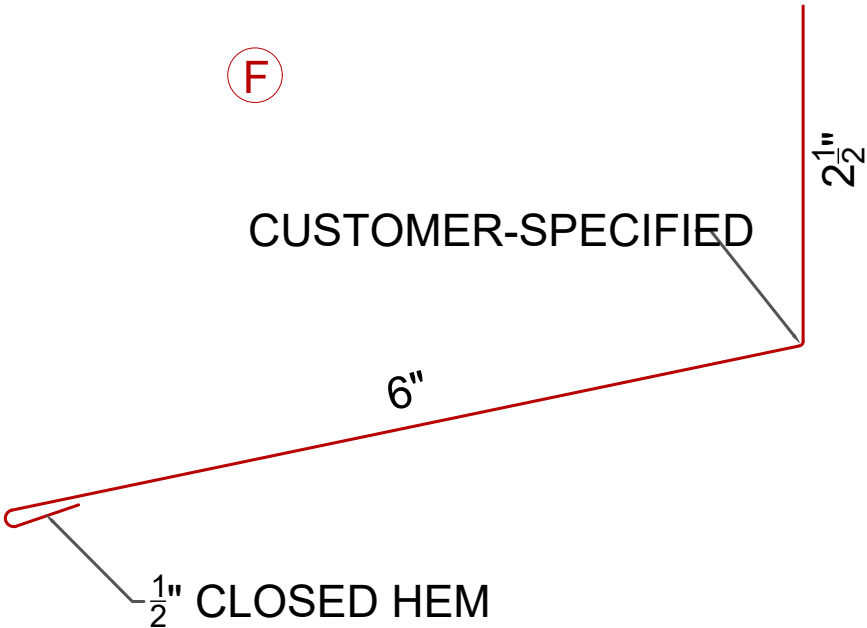


(F) Denotes finished side.

	Description: HEAD WALL		Item ID:	
	Material:	Gauge:	Color:	
	Blank Width: 9"	Part Length:	Quantity:	Slope:

Customer:


Project:

Date:

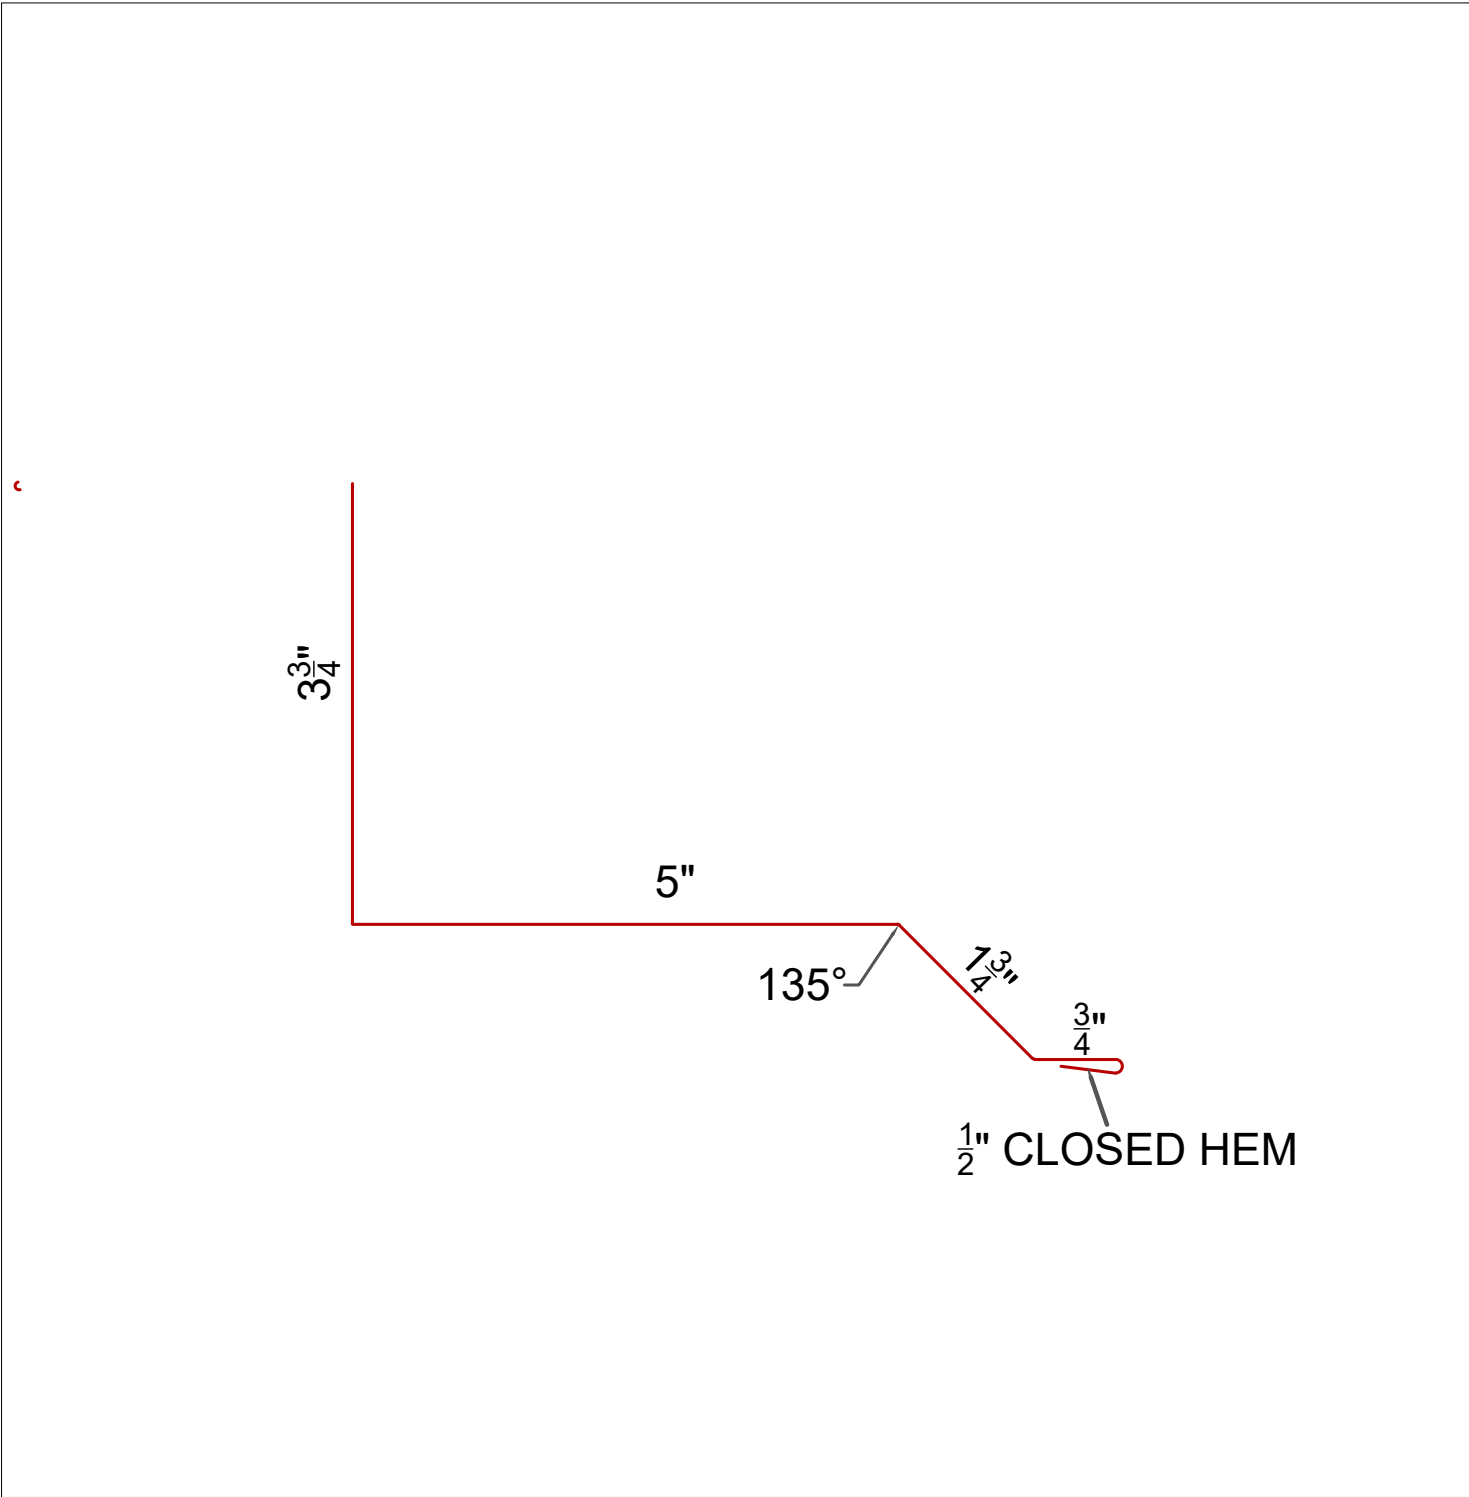

(F) Denotes finished side.

	Description:		SIDE WALL		Item ID:	
	Material:		Gauge:	Color:		
	Blank Width: 11-3/4"		Part Length:		Quantity:	Slope:

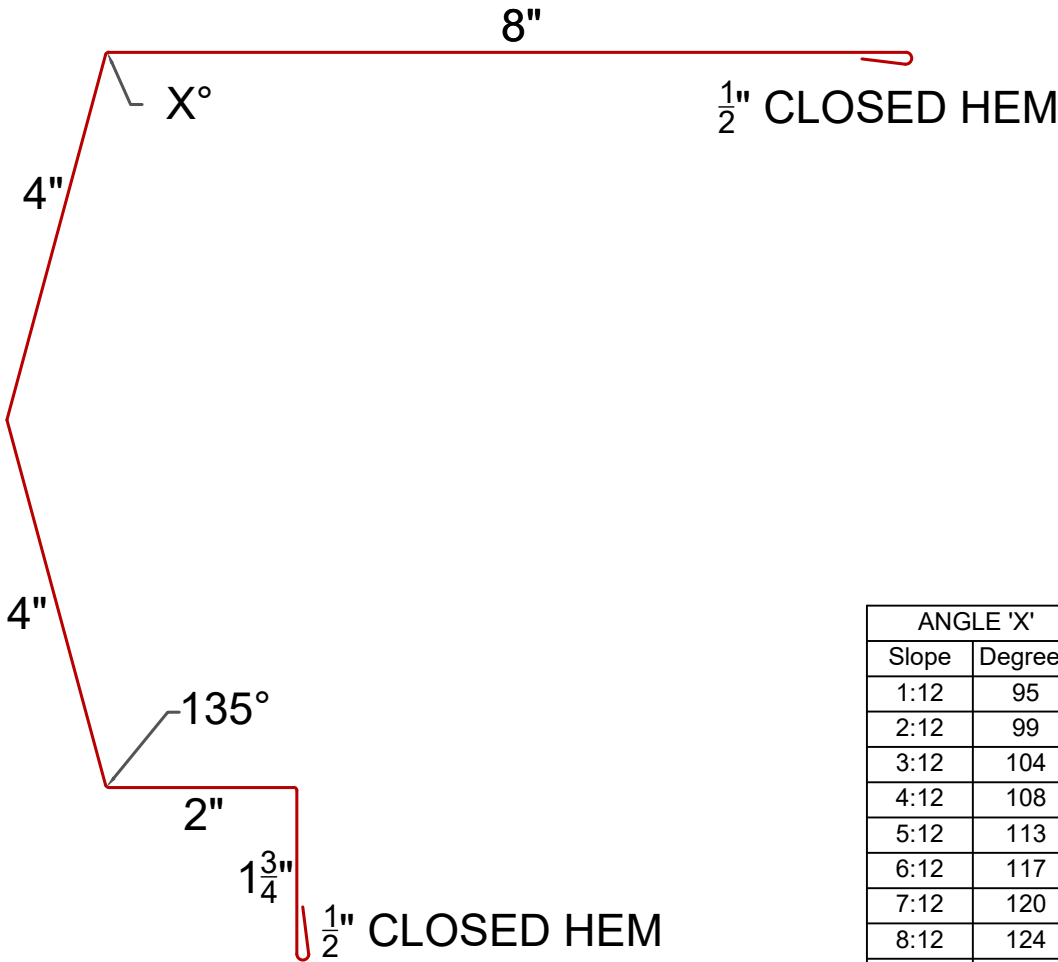

ANGLE 'X'	
Slope	Degrees
1:12	95
2:12	99
3:12	104
4:12	108
5:12	113
6:12	117
7:12	120
8:12	124
9:12	127
10:12	130
11:12	133
12:12	135

F Denotes finished side.




Description:		HI-SIDE EAVE		Item ID:	
Material:		Gauge:	Color:		
Blank Width:		Part Length:		Quantity:	Slope:
20-3/4"					

The logo features a red roll of material with a grey circular end, positioned to the left of the number 360.

360 Metal Roofing Supply


PBR Wall Panel Trims

Customer:	Project:	Date:
-----------	----------	-------

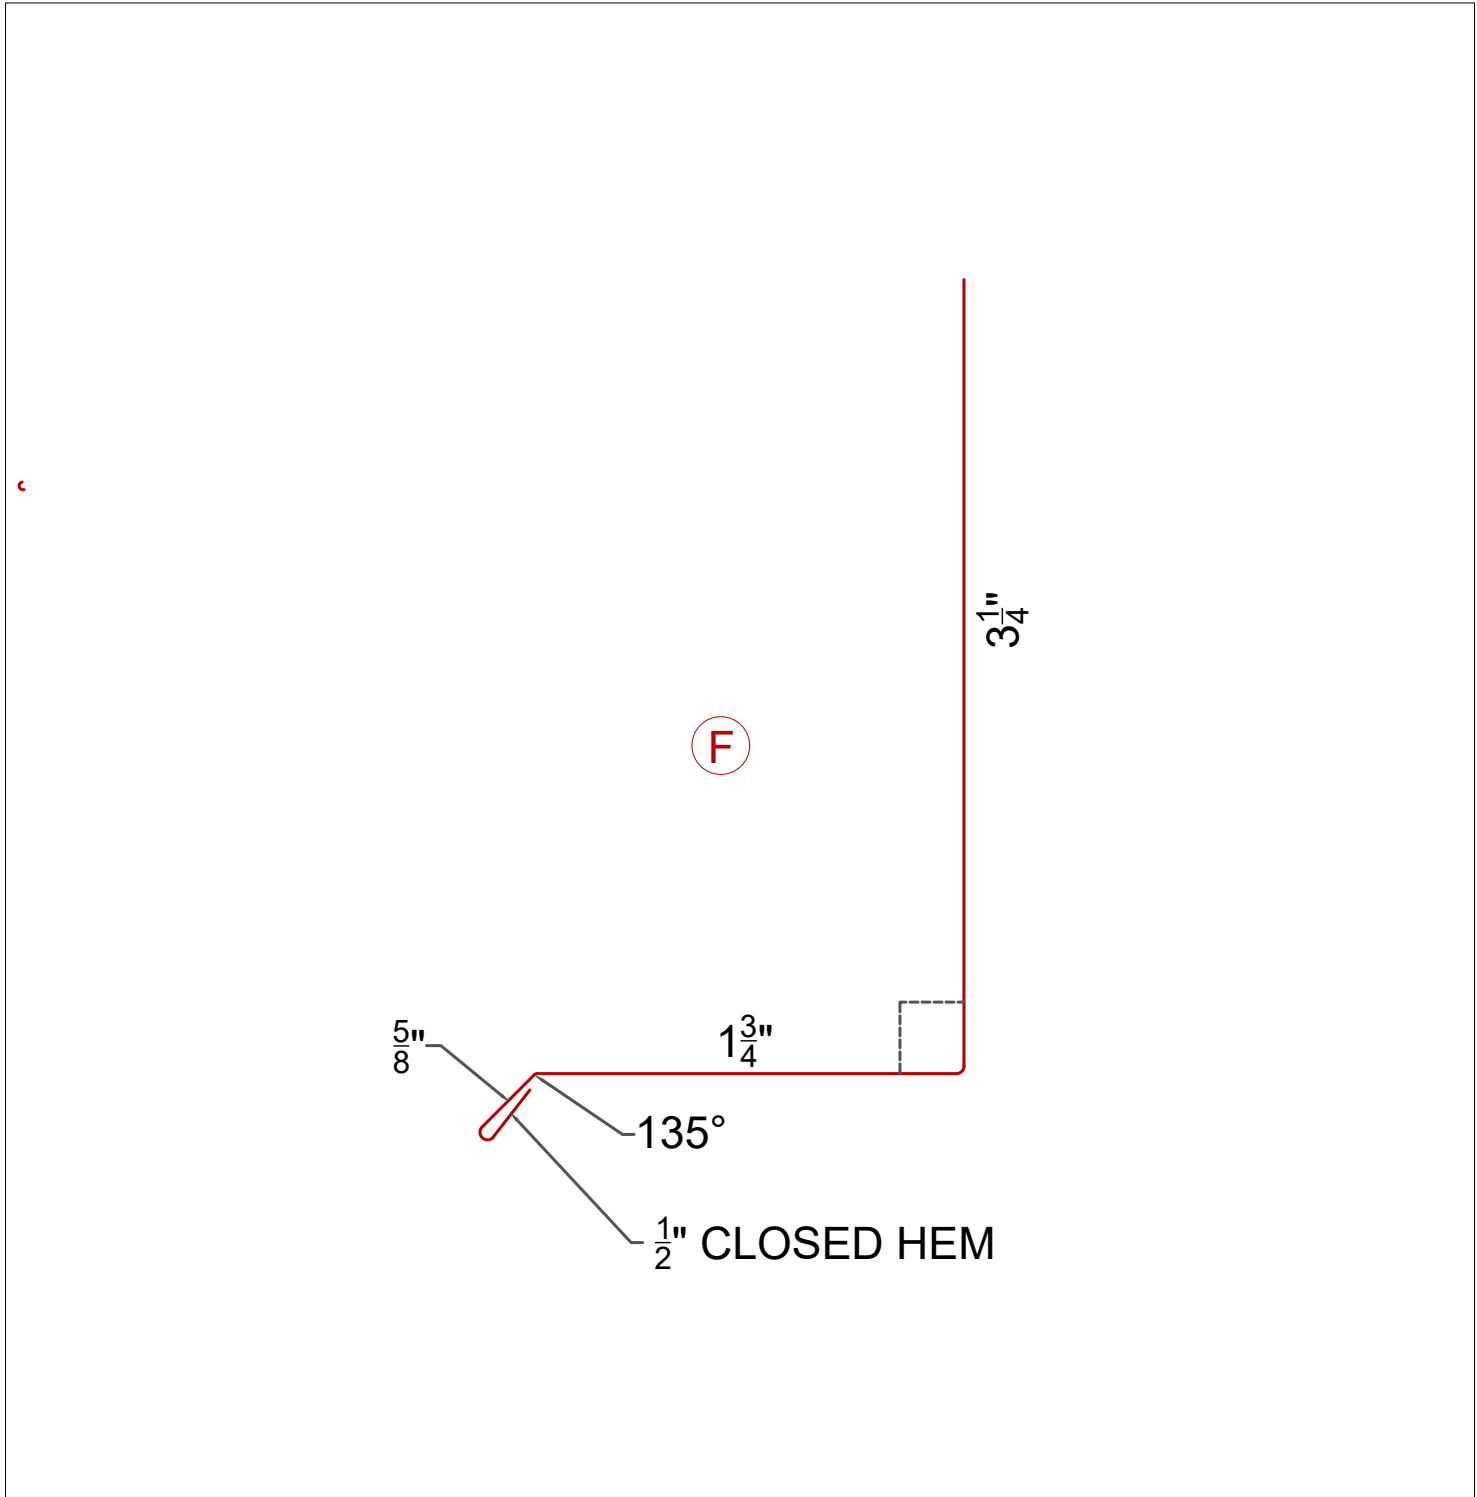

(F) Denotes finished side.


	Description:		Item ID:	
	BASE TRIM			
	Material:	Gauge:	Color:	
	Blank Width:	Part Length:	Quantity:	Slope:
	6"			

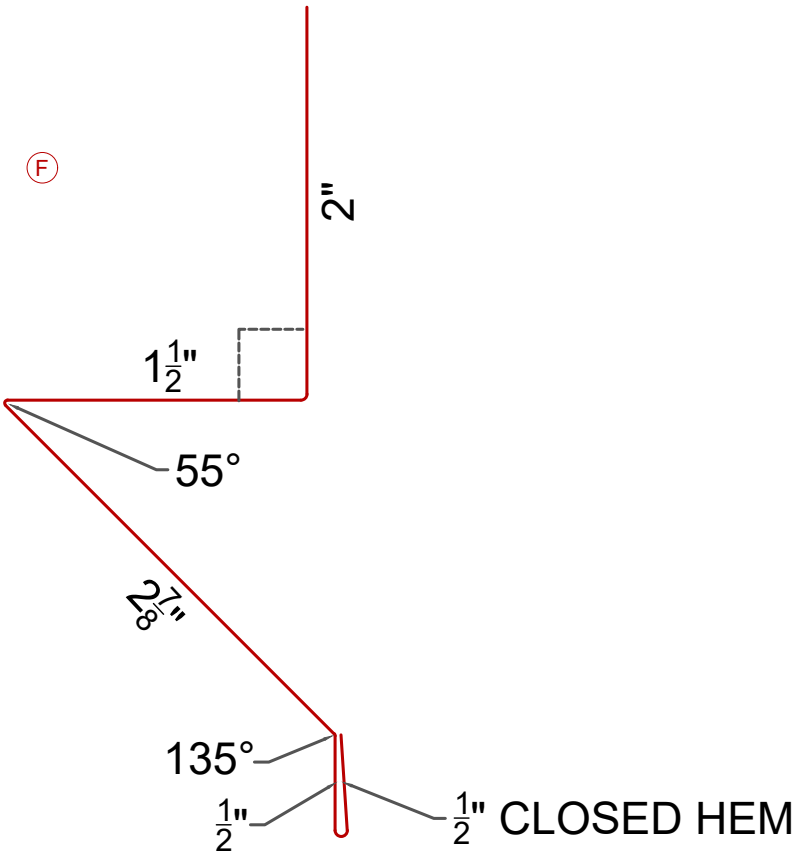

F Denotes finished side.

	Description:		RAT GUARD		Item ID:
	Material:	Gauge:	Color:		
	Blank Width:	7-3/8"	Part Length:	Quantity:	Slope:


Customer:	Project:	Date:
-----------	----------	-------

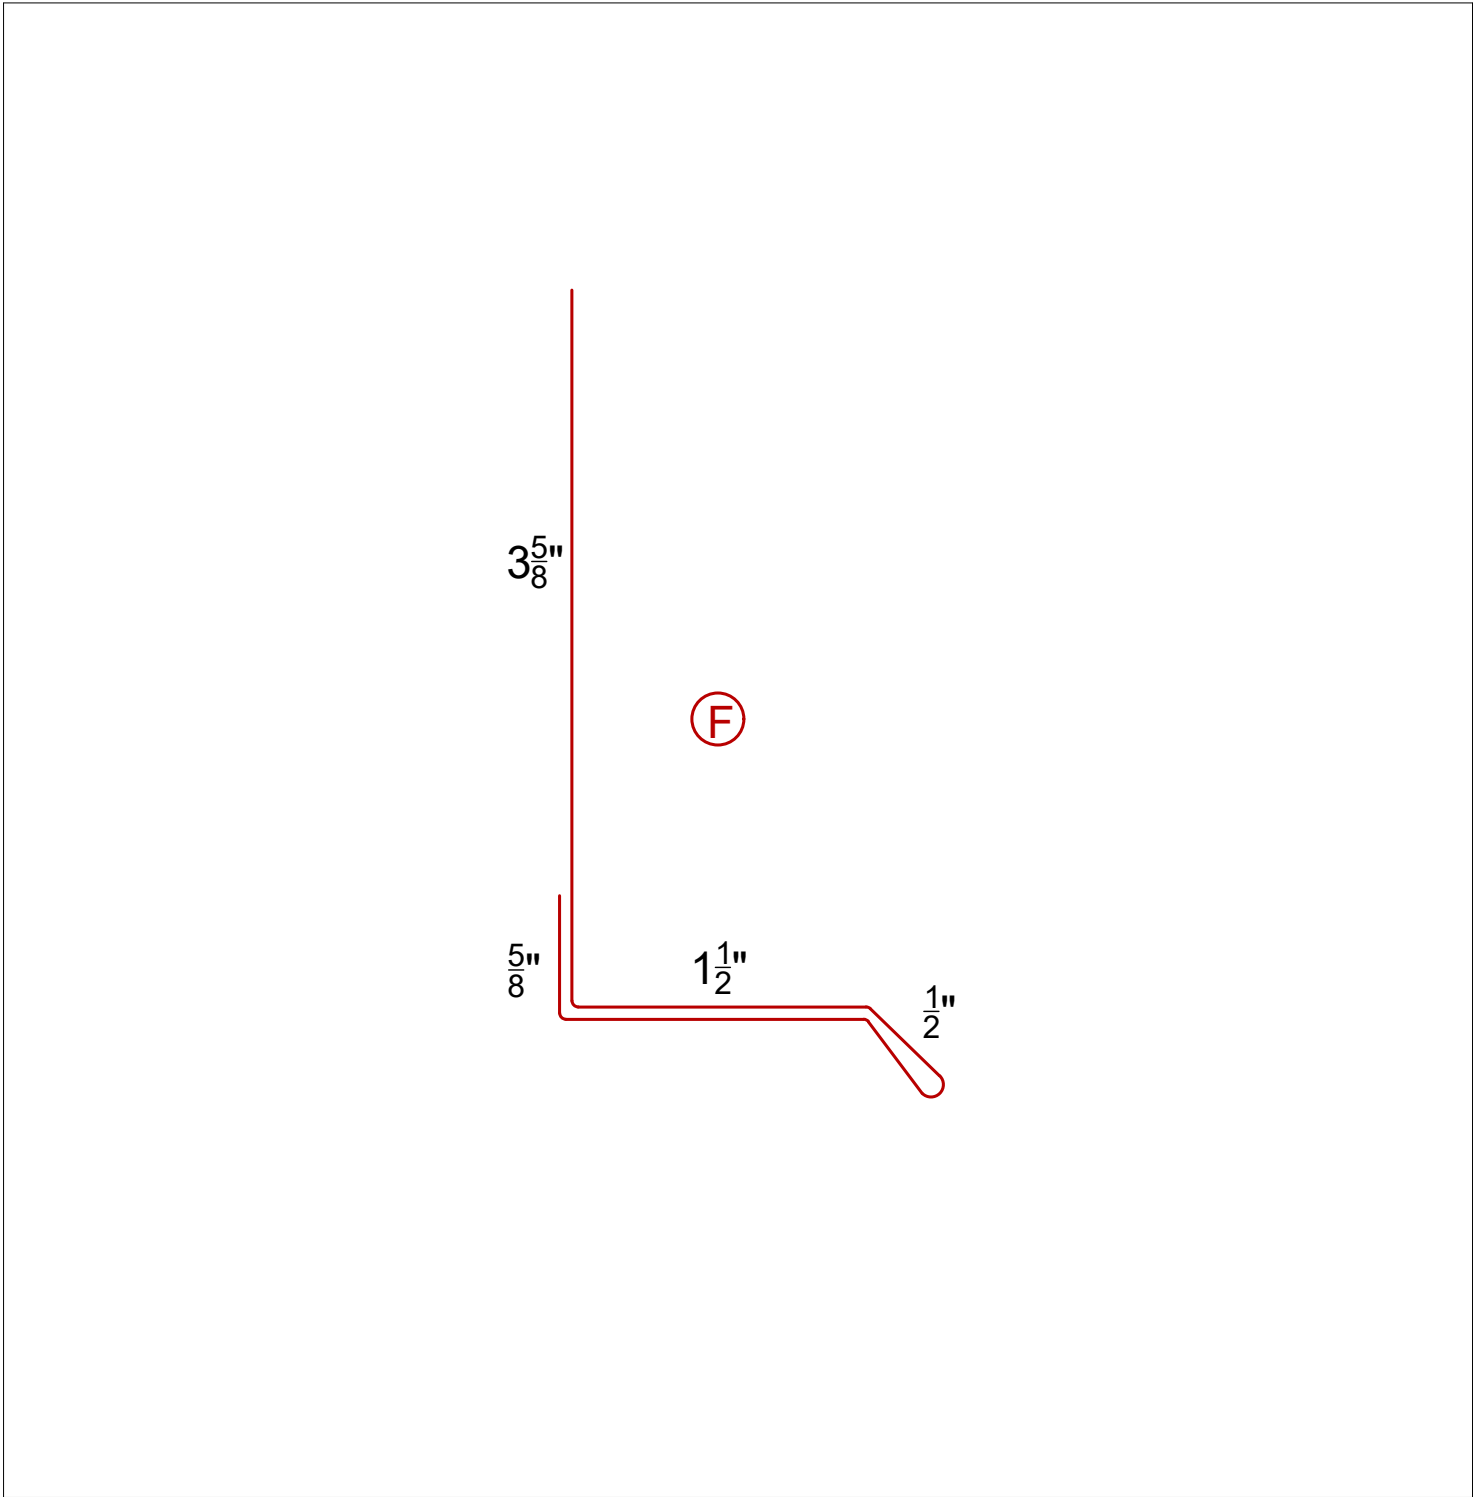

(F) Denotes finished side.


	Description:		SILL		Item ID:
	Material:	Gauge:	Color:		
	Blank Width:	6-1/4"	Part Length:	Quantity:	Slope:

Customer:	Project:	Date:
-----------	----------	-------

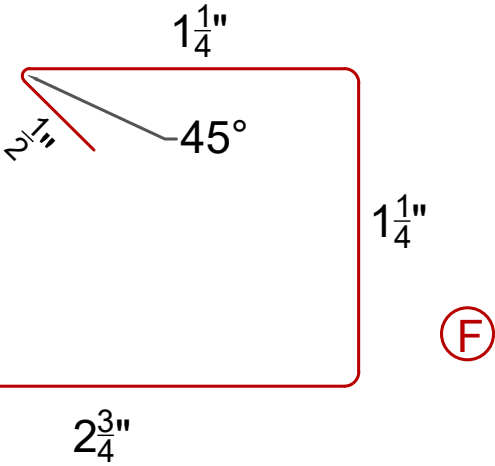


ⓕ Denotes finished side.

	Description:		JAMB		Item ID:
	Material:	Gauge:	Color:		
	Blank Width: 5-3/4"	Part Length:	Quantity:	Slope:	

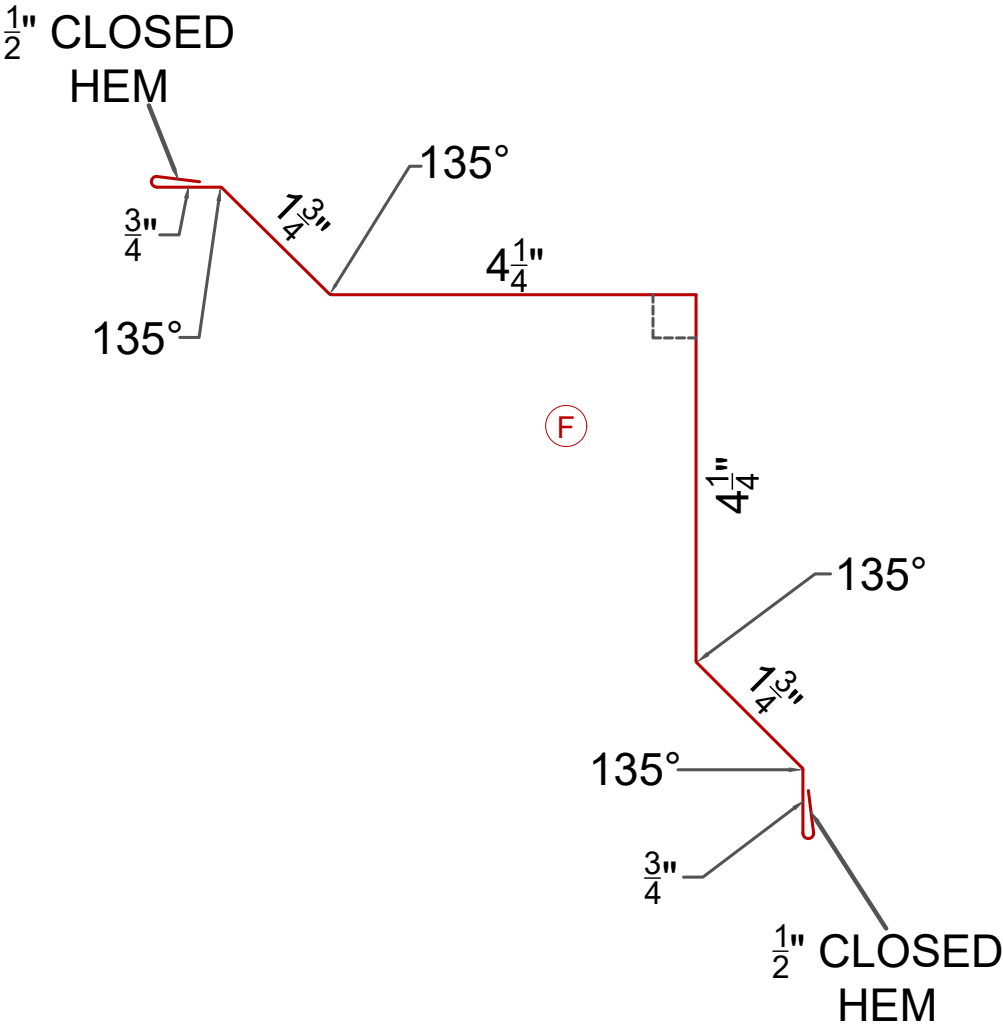

ⓕ Denotes finished side.

	Description: INSIDE CORNER			Item ID:	
	Material:	Gauge:	Color:		
	Blank Width: 14-1/2"	Part Length:	Quantity:	Slope:	

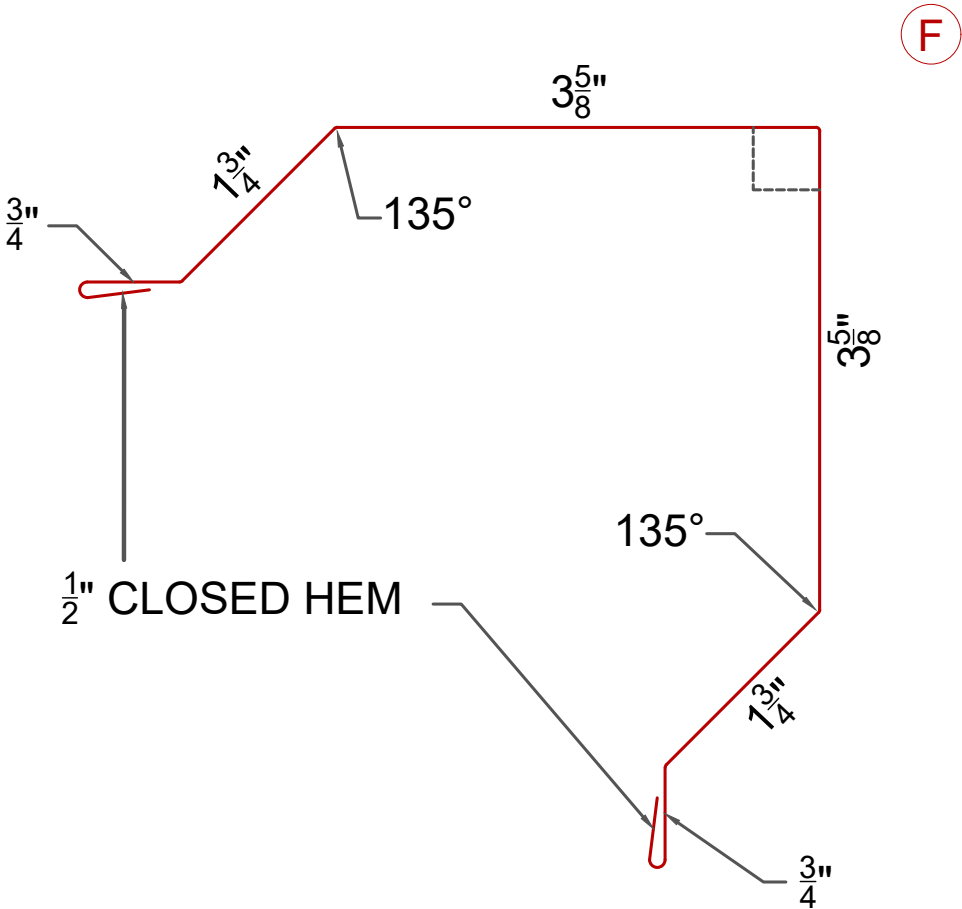

F Denotes finished side.

	Description: OUTSIDE CORNER			Item ID:	
	Material:	Gauge:	Color:		
	Blank Width: 13-1/4"	Part Length:		Quantity:	Slope:



360 Metal Roofing Supply

Custom Trim Sheet

TO BE USED IF A CUSTOM TRIM IS REQUIRED

Customer:	Project:	Date:
-----------	----------	-------

(F) Denotes finished side.

	Description:		CUSTOM TRIM		Item ID:
	Material:	Gauge:	Color:		
	Blank Width:	Part Length:	Quantity:	Slope:	

If you need any assistance please contact 360 Metal Roofing Supply
at (512) 351-9245 or info@360metalroofingsupply.com

THANK YOU FOR YOUR BUSINESS!

